


ELEVATIONS PROPOSED

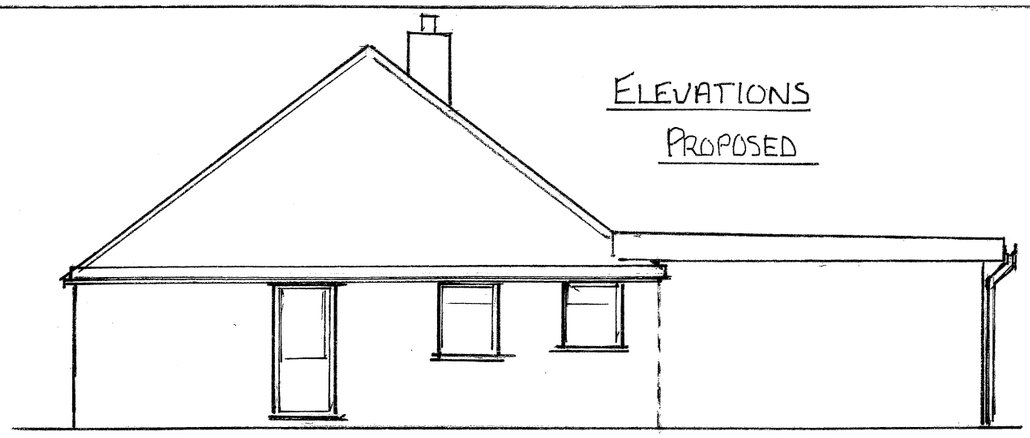

NORTH

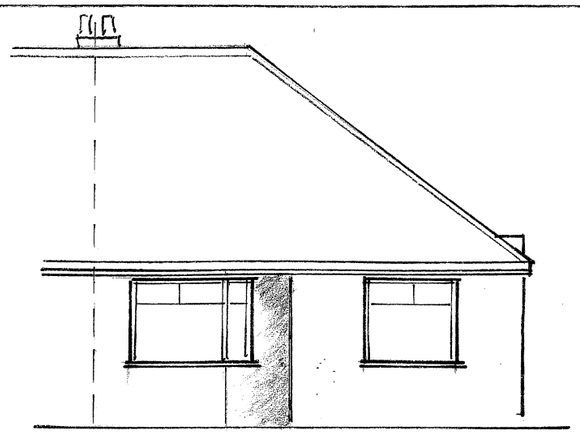

EAST

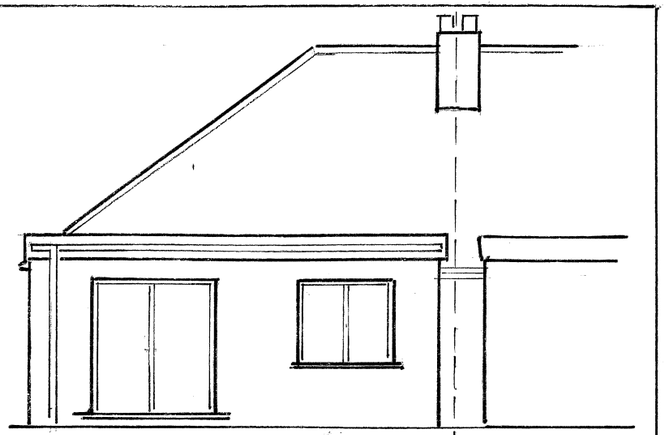


WEST

0 1 2 3 4 5

SCALE 1:100

FLOOR PLAN PROPOSED

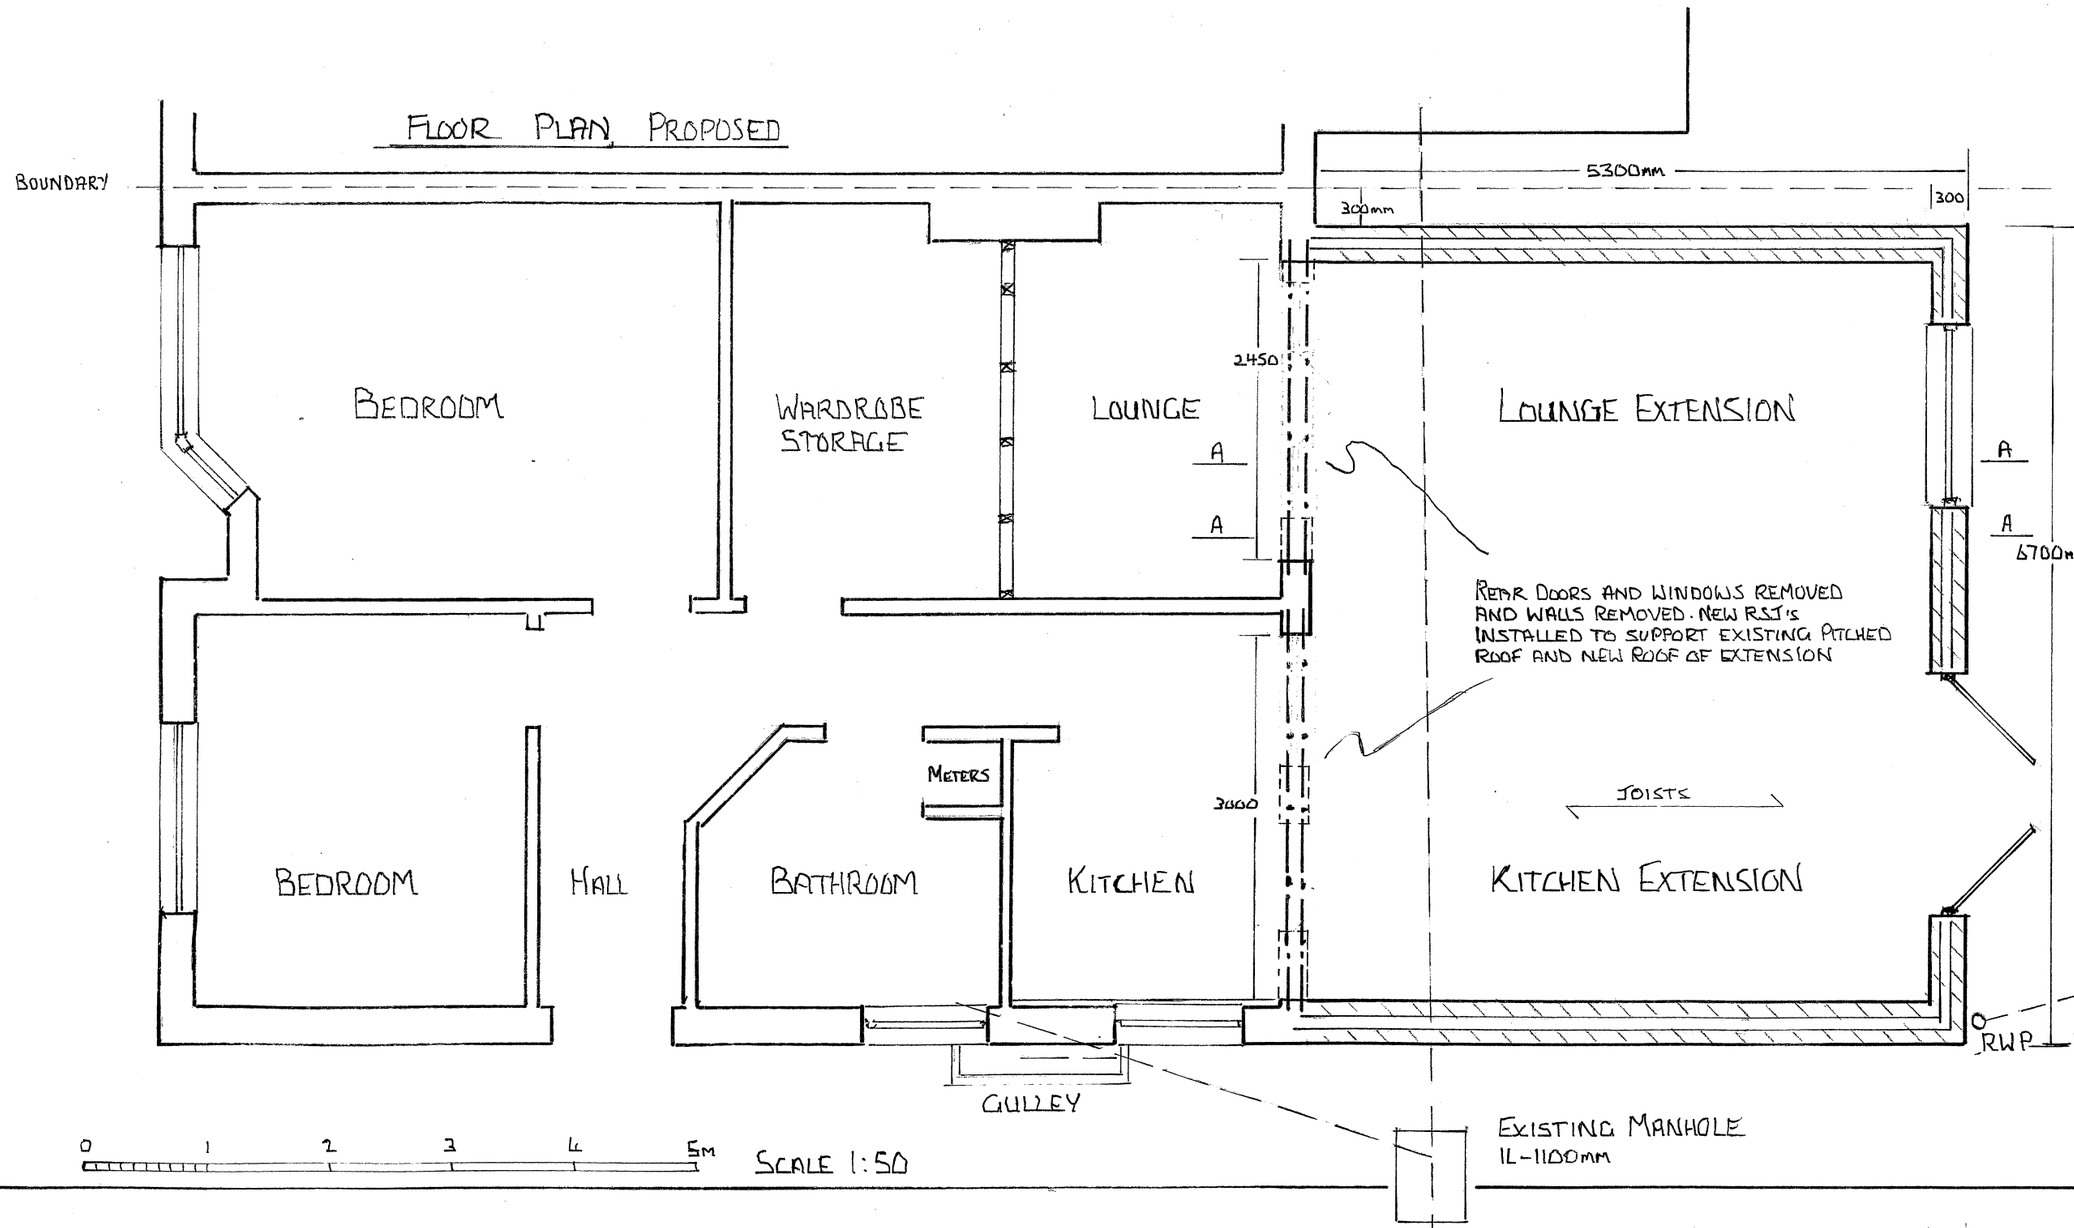

0 1 2 3 4 5m

SCALE 1:50

CLIENT:
KIRSTIE HARDING
LLOYD PETTETT

ADDRESS:
169 WEST WAY
LANCING

WORKS:
SINGLE STOREY EXTENSION TO REAR

DATE:
25TH APRIL 2020

DRAWING NO:
RSP 001

NOTES: