

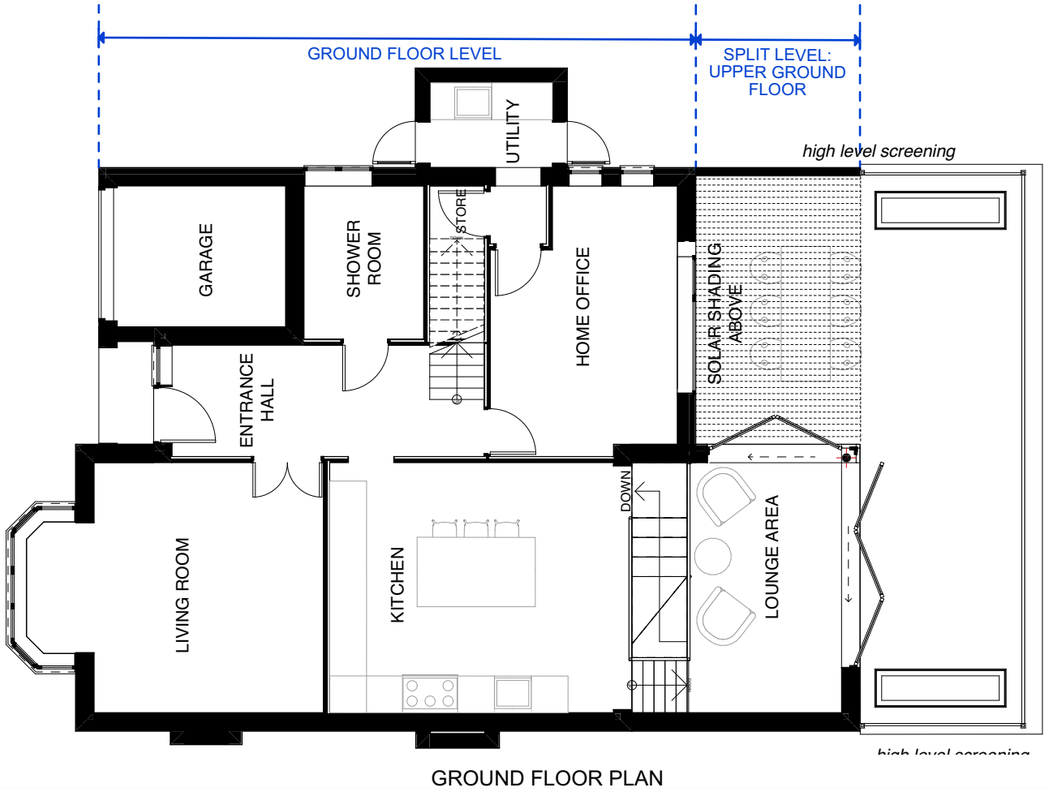


GROUND FLOOR PLAN 1:100

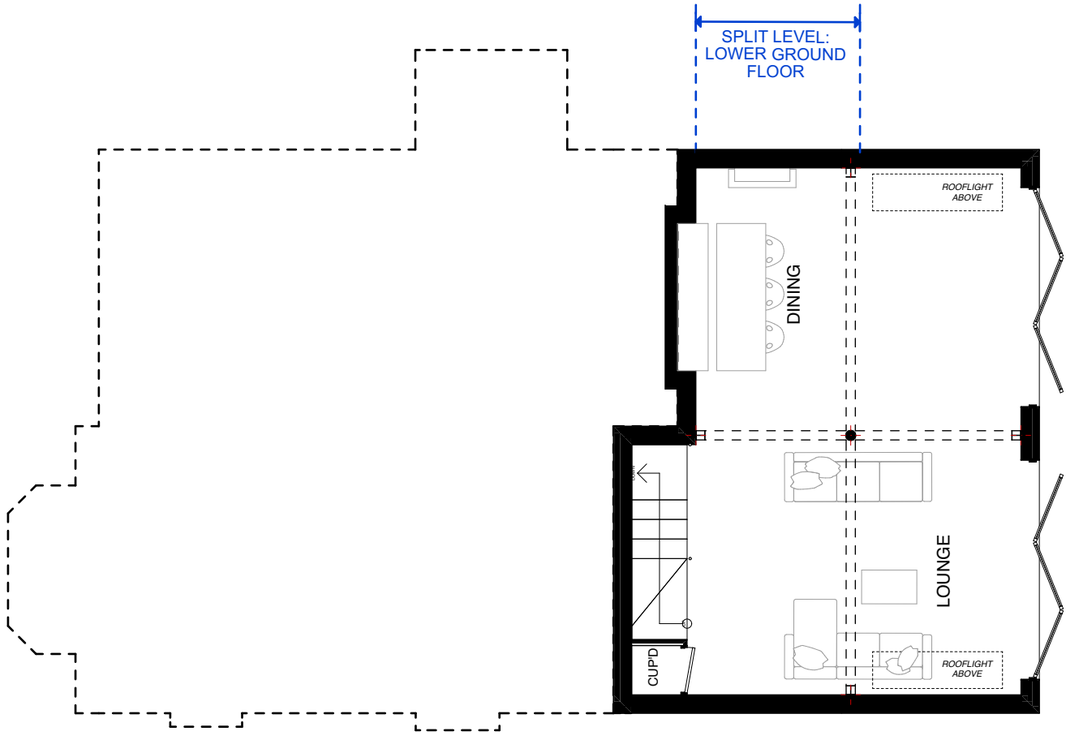

LOWER GROUND FLOOR 1:100

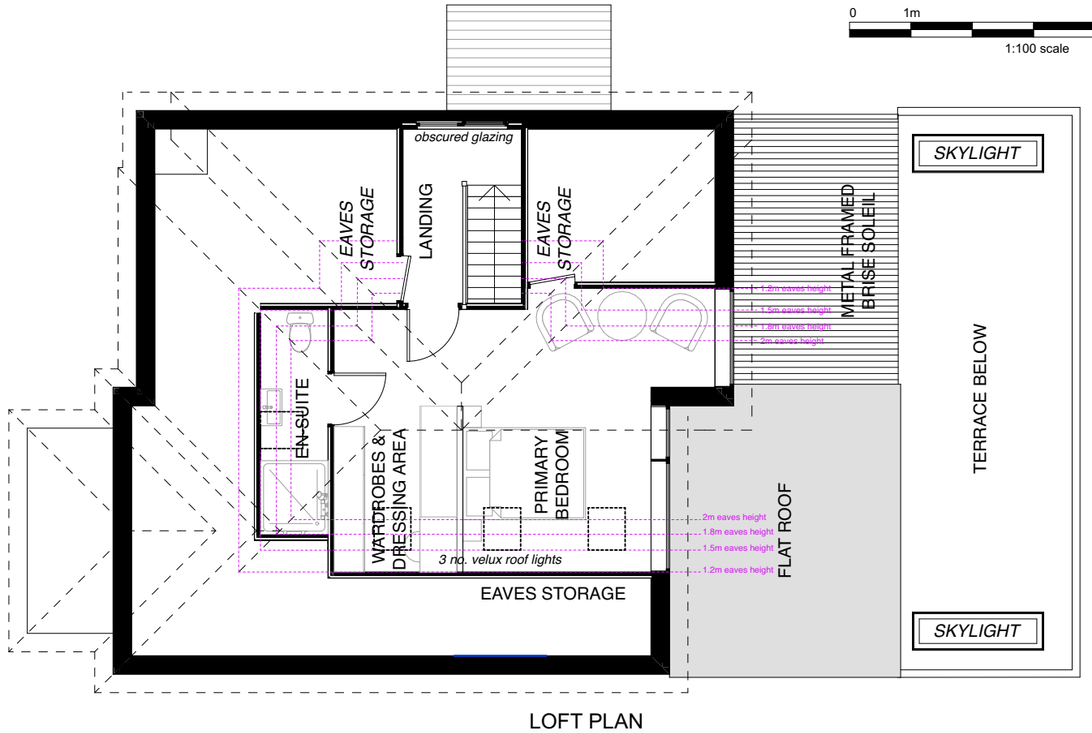

LOFT PLAN 1:100



FIRST FLOOR PLAN 1:100

/Users/sophiefryktors/Dropbox/STUDIO HEKKEL LTD/JOB LIST/SH_PROJECTS_2021/2127_12 RING ROAD_LANCING_BN15 0QF/2127_CAD/2127_CAD_12 RING ROAD_LANCING_PLANNING_REVISED SCHEME.pln

Do not scale from this drawing for the purpose of construction. Work to indicated dimensions only. All dimensions to be confirmed on site. This drawing is to be read in conjunction with other drawings in this series and all relevant consultants drawings and documentation where applicable. This drawing has been produced for the specific client and project identified below and is not intended for use by any other person or for any other purpose other than indicated on this drawing. Please report any discrepancy on this drawing to studio HEKKEL for clarification. © studio HEKKEL Ltd

N

0 1m 6m

1:100 scale

Client: CAROLINE EVANS	Project: 12 RING ROAD, LANCING, BN15 0QF	Status: PLANNING		PROJECT - STAGE - DRAWING - REVISION
	Drawing Title: PROPOSED FLOOR PLANS	Date of Issue: 15/11/2022	Scale: 1:100 @ A3	2127-P-006 B