

BOROUGH OF WORTHING
DEPOSITED 30/6/09
TP REF No.
WB/ 09/0538/FULL

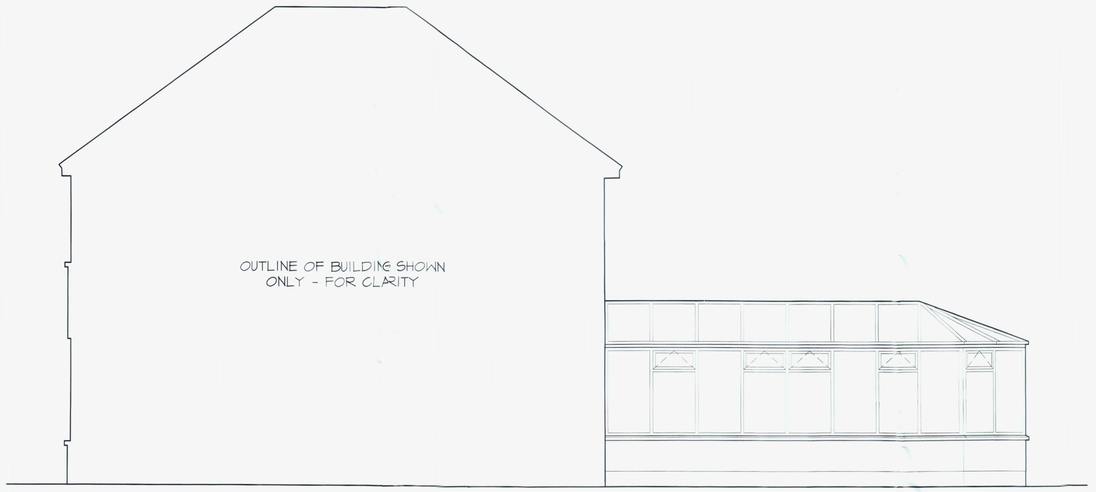

PROPOSED
EAST ELEVATION

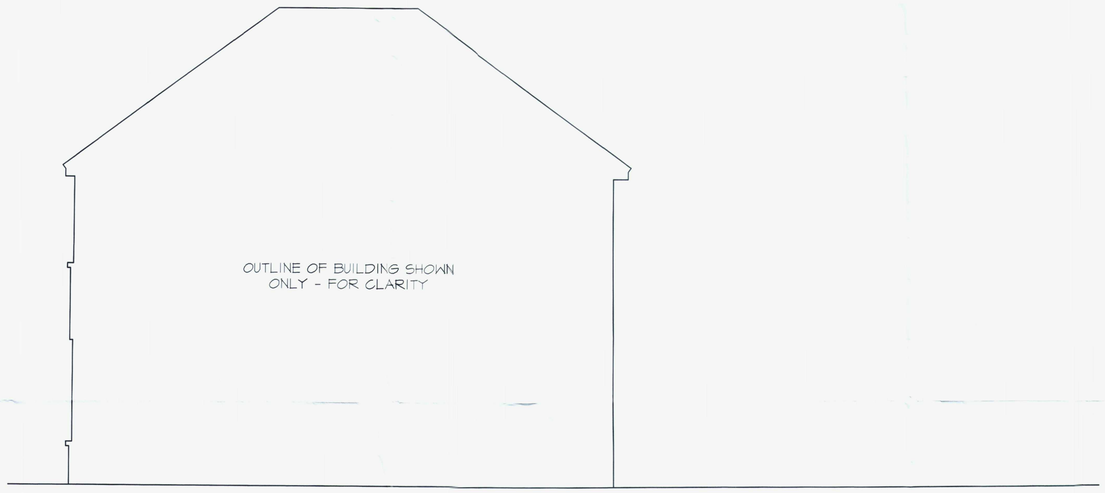

EXISTING
EAST ELEVATION

WORTHING BOROUGH COUNCIL
21 AUG 2009
CONSENT GRANTED
SUBJECT TO CONDITIONS

0M 1M 2M 3M 4M 5M 6M 7M 8M 9M 10M

PROJECT	2-6 THE STRAND, GORING BY SEA.				
DRAWING	EXISTING/PROPOSED EAST ELEVATION				
JOB NUMBER	0811	DRAWING NUMBER	/07	REV	-
SCALE	1-50	DATE	25/05/09	DRAWN	STEVEN

ALL DIMENSIONS MUST BE CHECKED ON SITE. DO NOT SCALE FROM THIS DRAWING. THIS DRAWING IS COPYRIGHT.

STEVEN
SEEAR
RIBA
ARCHITECT
CURTIS HOUSE
34 THIRD AVENUE
HOVE
EAST SUSSEX
TEL 01273 222647

DEPOSITED 30/6/09
TP. REF. No.
WB/ 09/0538/FU



PROPOSED
NORTH ELEVATION



EXISTING
NORTH ELEVATION

WORTHING BOROUGH COUNCIL
24 AUG 2009
CONSENT GRANTED SUBJECT TO CONDITIONS

0M 1M 2M 3M 4M 5M 6M 7M 8M 9M 10M

PROJECT	2-6 THE STRAND, GORING BY SEA.				
DRAWING	EXISTING/PROPOSED NORTH ELEVATION				
JOB NUMBER	0811	DRAWING NUMBER	/06	REV	-
SCALE	1-50	DATE	25/05/09	DRAWN	STEVEN

ALL DIMENSIONS MUST BE CHECKED ON SITE. DO NOT SCALE FROM THIS DRAWING. THIS DRAWING IS COPYRIGHT.

STEVE
SEEAR
RIB
ARCHITEC
CURTIS MON
THIRD AVEN
HOVE
EAST SUSS
BN3 2
TEL 01273 2226

BOROUGH OF WORTHING
DEPOSITED 30/6/09
TP. REF. NO.
WB/ 09/0538/FULL



PROPOSED
WEST ELEVATION



EXISTING
WEST ELEVATION

WORTHING BOROUGH COUNCIL
2 4 AUG 2009
CONSENT GRANTED SUBJECT TO CONDITIONS

0M 1M 2M 3M 4M 5M 6M 7M 8M 9M 10M


PROJECT	2-6 THE STRAND, GORING BY SEA.				
DRAWING	EXISTING/PROPOSED WEST ELEVATION				
JOB NUMBER	0811	DRAWING NUMBER	/05	REV	-
SCALE	1-50	DATE	25/05/09	DRAWN	STEVEN

ALL DIMENSIONS MUST BE CHECKED ON SITE. DO NOT SCALE FROM THIS DRAWING. THIS DRAWING IS COPYRIGHT.

STEVEN
SEEAR
RIBA
ARCHITECT
CURTIS HOUSE
34 THIRD AVENUE
HOVE
EAST SUSSEX
BN3 2PD
TEL 01273 222867

BOROUGH OF WORTHING
DEPOSITED 30/6/09
TP. REF. No.
WB/ 09/0533/FULL

WORTHING BOROUGH COUNCIL
27 AUG 2009
PLANNING SERVICES

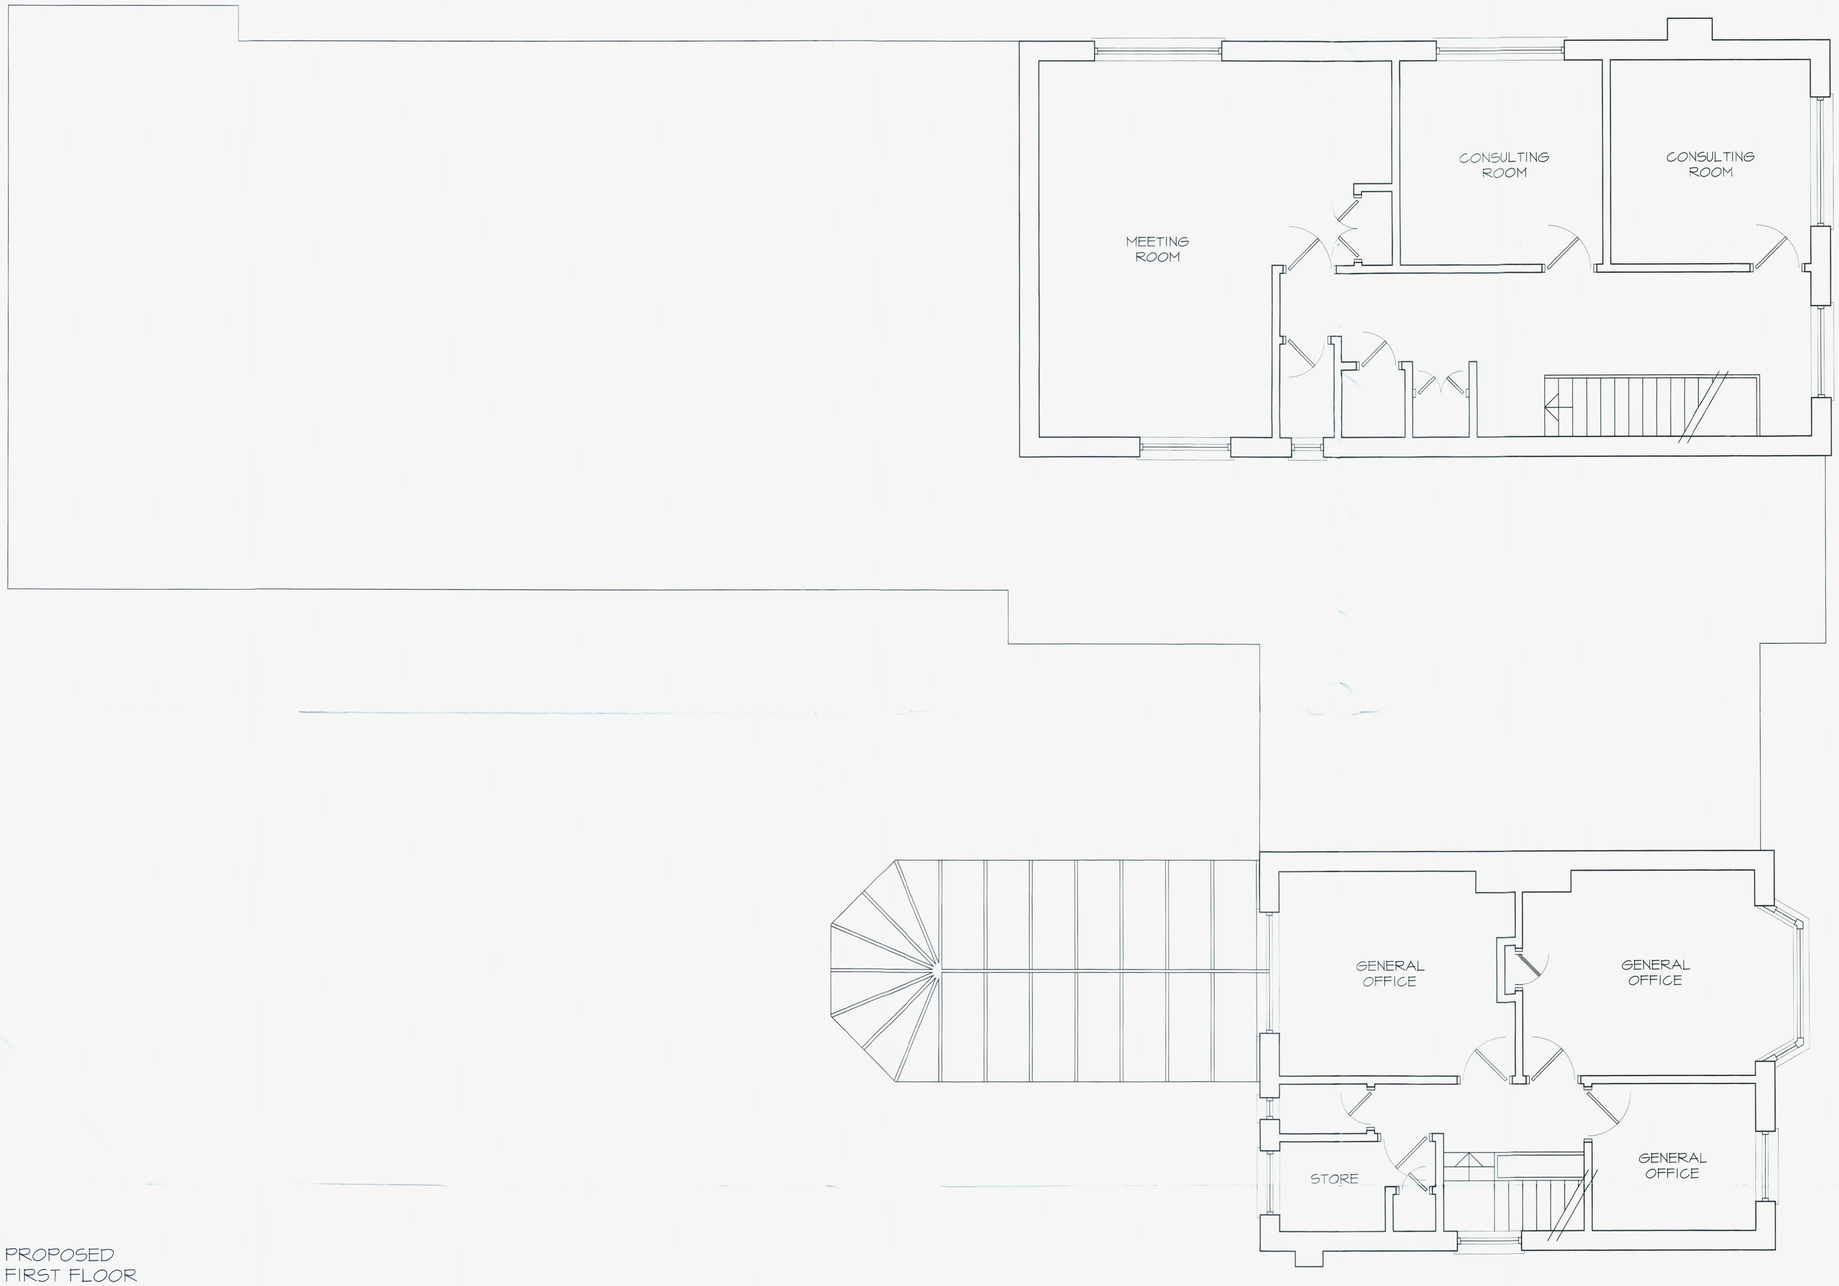

PROPOSED
FIRST FLOOR

N

0M 1M 2M 3M 4M 5M 6M 7M 8M 9M 10M


PROJECT	2-6 THE STRAND, GORING BY SEA.				
DRAWING	PROPOSED FIRST FLOOR				
JOB NUMBER	0811	DRAWING NUMBER	/04	REV	-
SCALE	1-50	DATE	25/05/09	DRAWN	STEVEN

ALL DIMENSIONS MUST BE CHECKED ON SITE. DO NOT SCALE FROM THIS DRAWING. THIS DRAWING IS COPYRIGHT.

STEVEN
SEAR
RIBA
ARCHITECT
CURTIS HOUSE
34 THIRD AVENUE
HOVE
EAST SUSSEX
BN3 2PD
TEL 01273 222867

BOROUGH OF WORTHING
DEPOSITED 30/6/09
TP. REF. No.
WB/ 09/0539/FULL

WORTHING BOROUGH COUNCIL
2 6 AUG 2009
CONSENT GRANTED
SUBJECT TO CONDITIONS

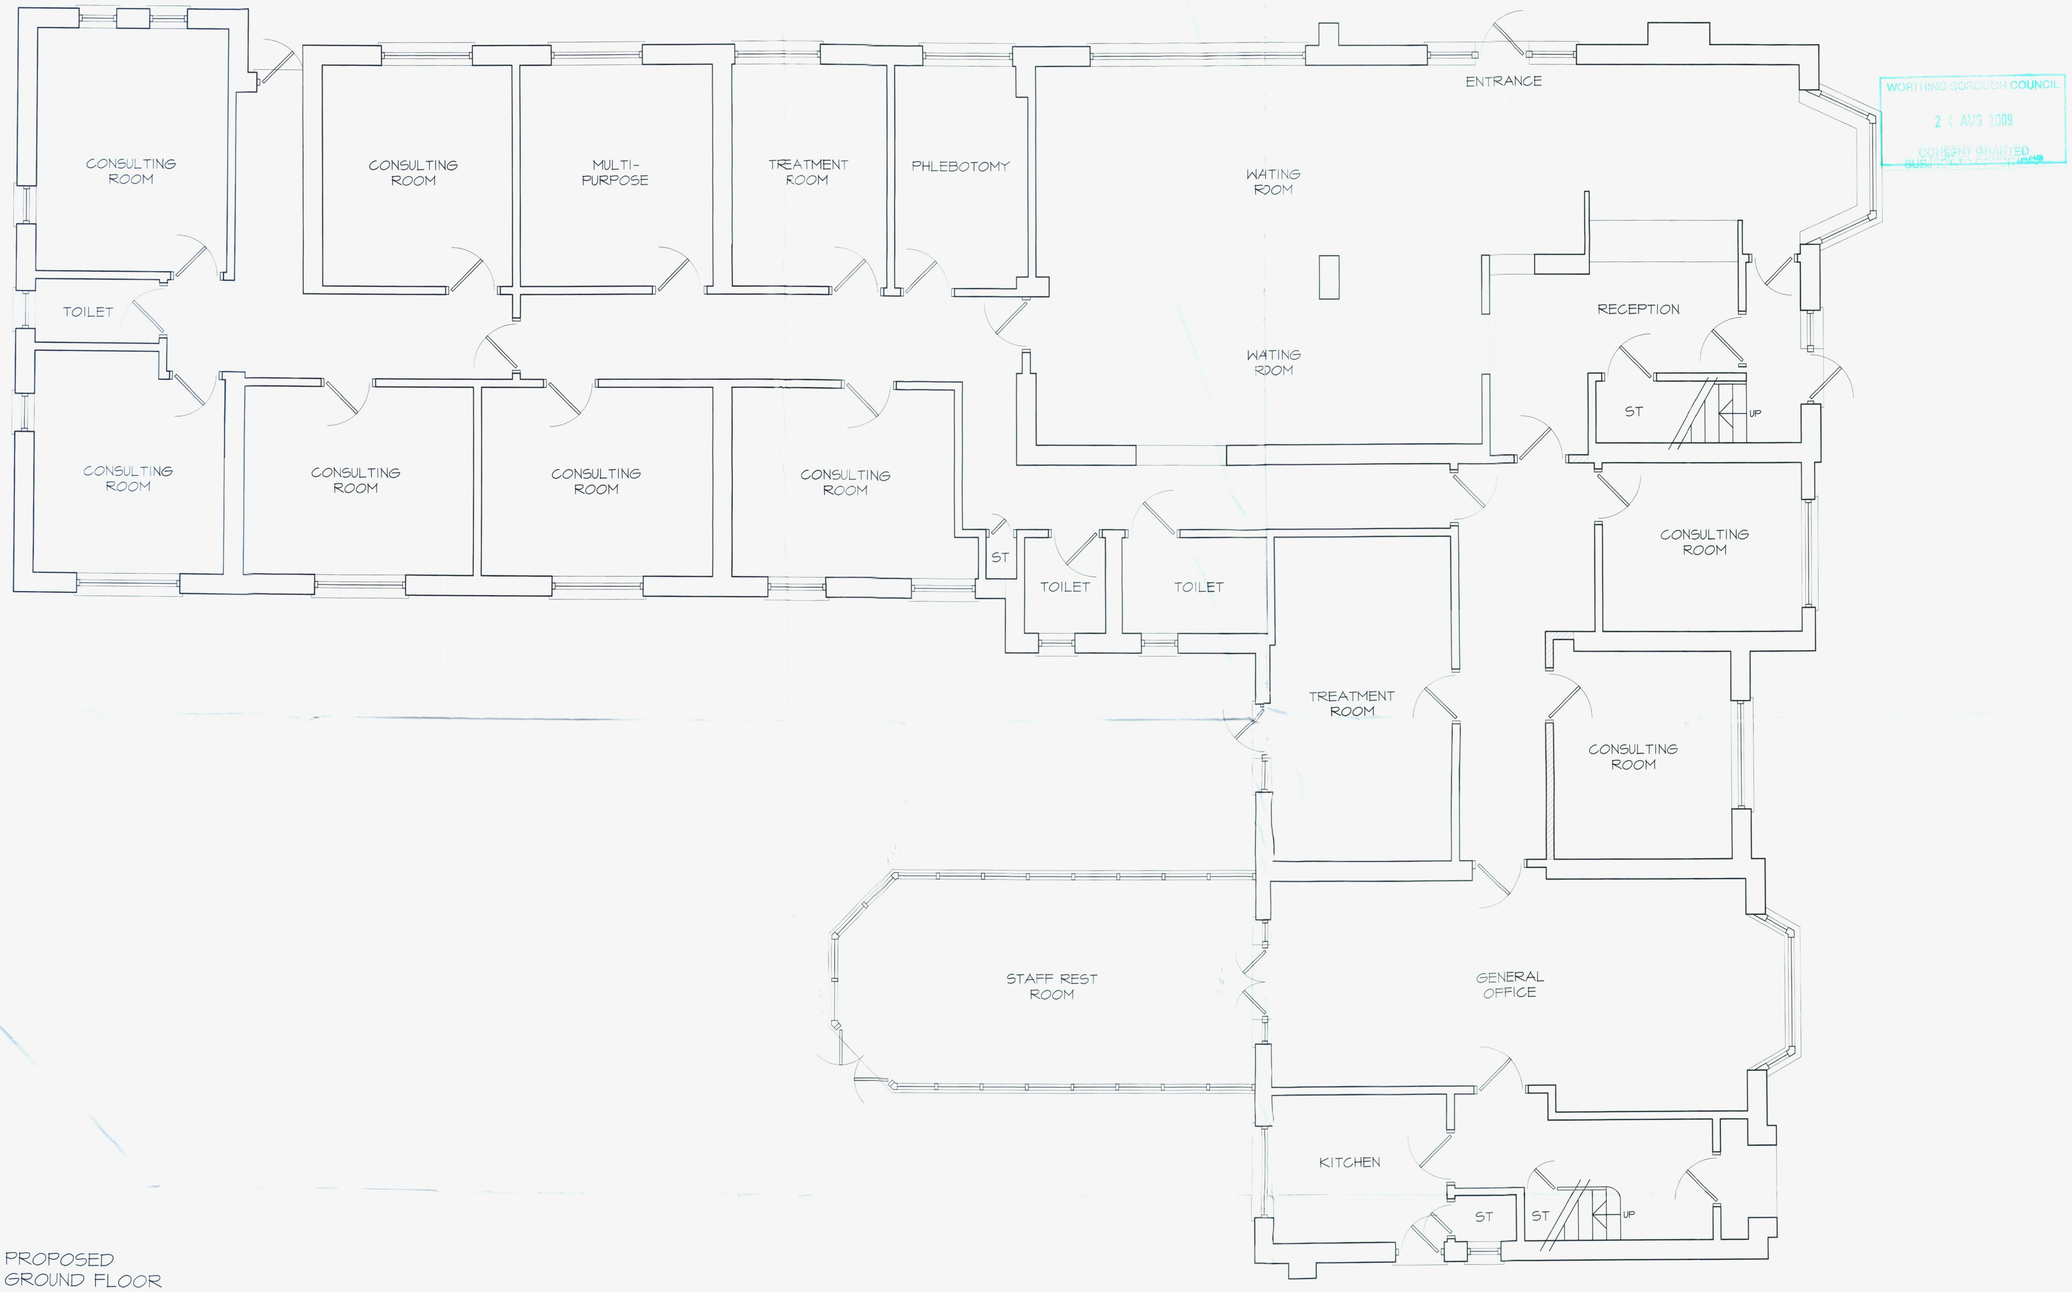

PROPOSED
GROUND FLOOR

WALLS TO BE BUILT SHOWN HATCHED

N


0M 1M 2M 3M 4M 5M 6M 7M 8M 9M 10M

PROJECT	2-6 THE STRAND, GORING BY SEA.				
DRAWING	PROPOSED GROUND FLOOR				
JOB NUMBER	0811	DRAWING NUMBER	/03	REV	-
SCALE	1-50	DATE	25/05/09	DRAWN	STEVEN

ALL DIMENSIONS MUST BE CHECKED ON SITE. DO NOT SCALE FROM THIS DRAWING. THIS DRAWING IS COPYRIGHT.

STEVEN SEEAR RIBA ARCHITECT
CURTIS HOUSE
34 THIRD AVENUE
HOVE
EAST SUSSEX
BN3 2PD
TEL 01273 222867

BOROUGH OF WORTHING
DEPOSITED 30/6/09
TP. REF. No.
WBC 09/0533/FULL

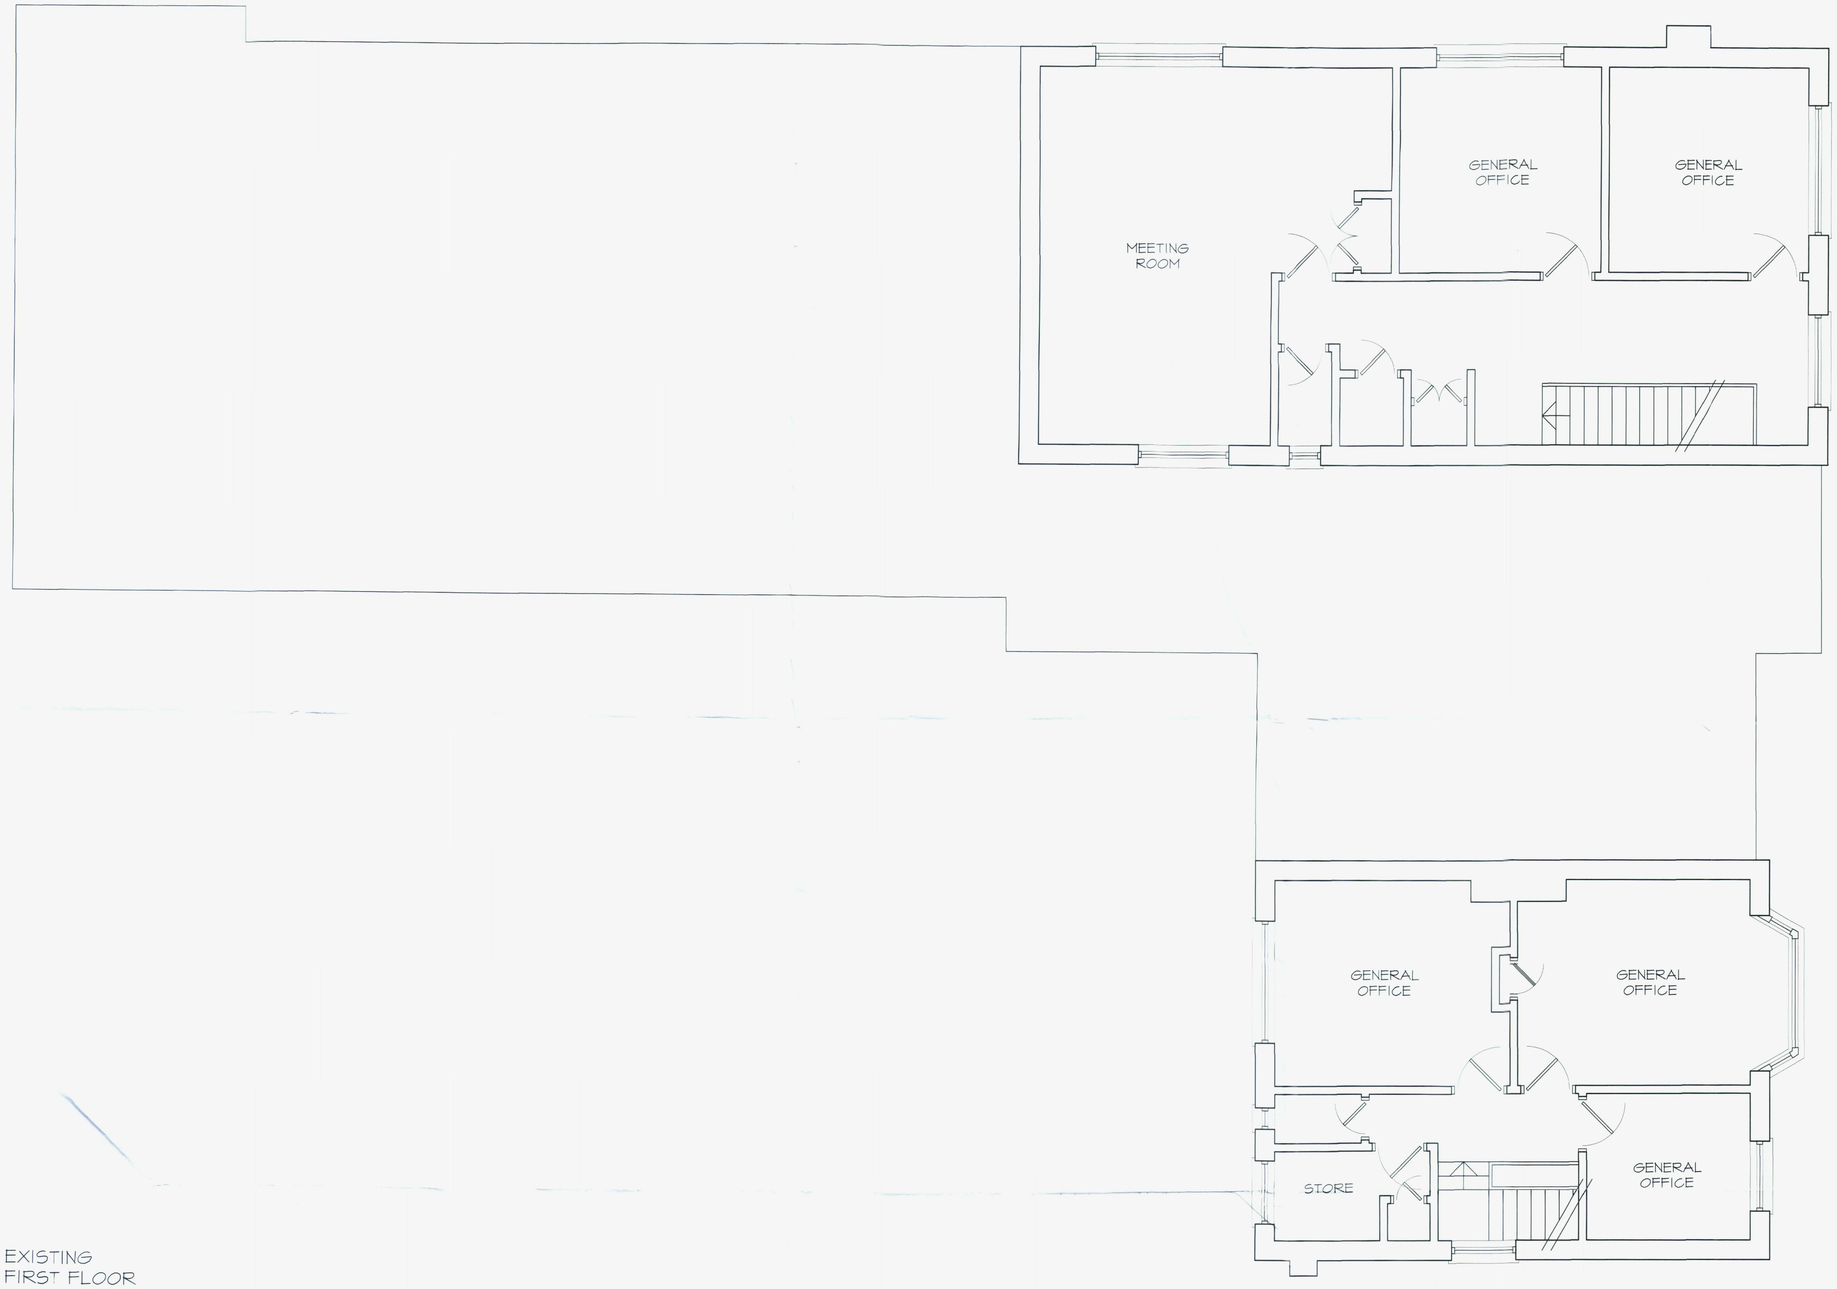

EXISTING
FIRST FLOOR

N


0M 1M 2M 3M 4M 5M 6M 7M 8M 9M 10M

PROJECT	2-6 The Strand, Goring by Sea.				
DRAWING	Existing First Floor				
JOB NUMBER	0811	DRAWING NUMBER	/02	REV	-
SCALE	1-50	DATE	25/05/09	DRAWN	Steven

All dimensions must be checked on site. Do not scale from this drawing. This drawing is copyright.

STEVEN SEEAR RIBA ARCHITECT
Curtis House
34 Third Avenue
Hove
East Sussex
BN3 2PD
Tel. 01273 222667

BOROUGH OF WORTHING
DEPOSITED 30/6/09
TP. REF. No.
WBC 09/0533/FULL

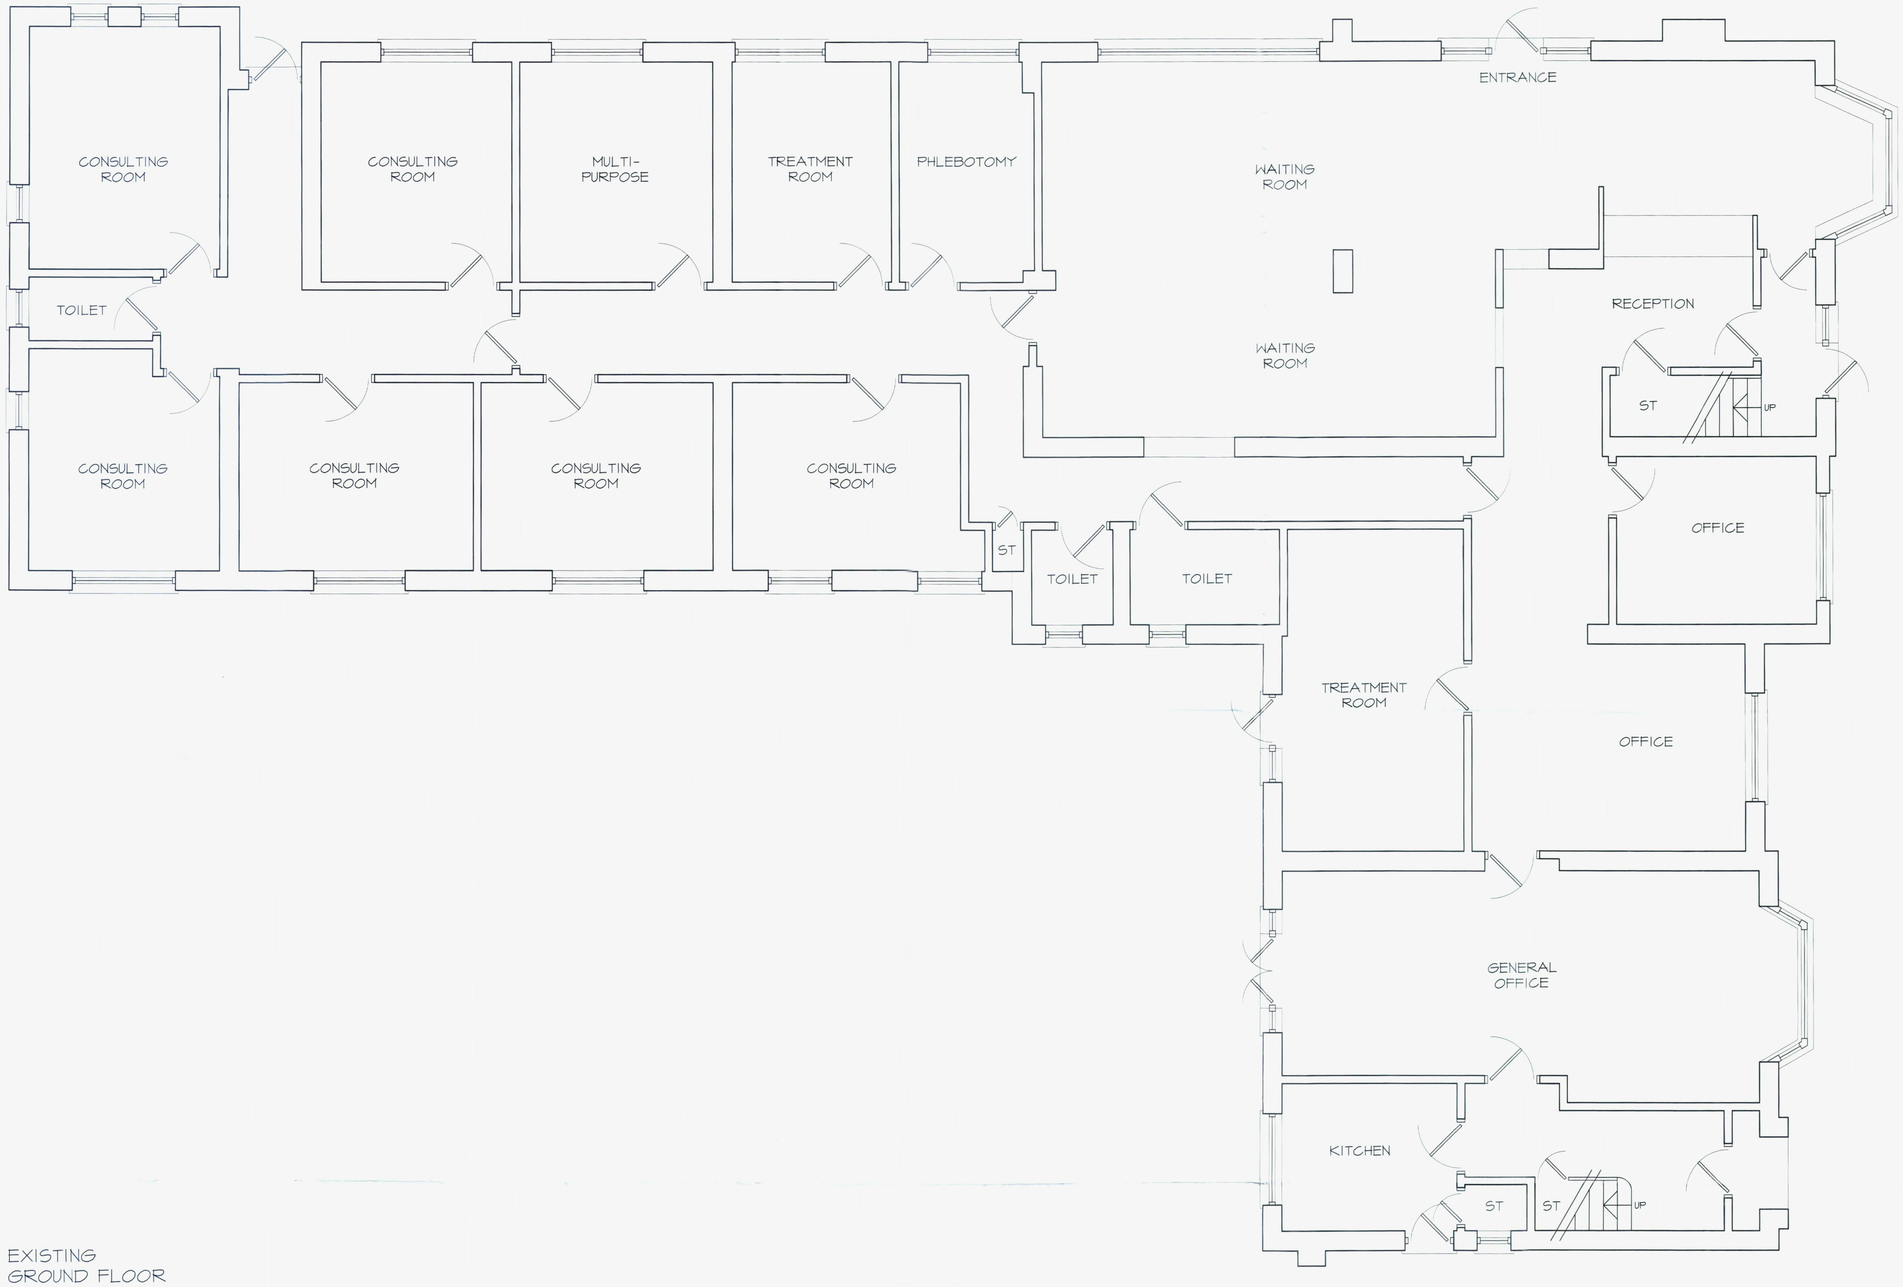

EXISTING
GROUND FLOOR

N

0M 1M 2M 3M 4M 5M 6M 7M 8M 9M 10M

PROJECT	2-6 THE STRAND, GORING BY SEA.				
DRAWING	EXISTING GROUND FLOOR				
JOB NUMBER	0811	DRAWING NUMBER	/01	REV	-
SCALE	1-50	DATE	25/05/09	DRAWN	STEVEN

ALL DIMENSIONS MUST BE CHECKED ON SITE. DO NOT SCALE FROM THIS DRAWING. THIS DRAWING IS COPYRIGHT.

STEVEN SEEAR RIBA ARCHITECT
CURTIS HOUSE
34 THIRD AVENUE
HOVE
EAST SUSSEX
BN3 2PD
TEL 01273 222867


BOROUGH OF WORTHING
DEPOSITED 30/6/09
TP. REF. No.
WB/ 090539/FULL

20 0 20 40 60 80 100

Metres



EXISTING SITE LOCATION PLAN 1-1250

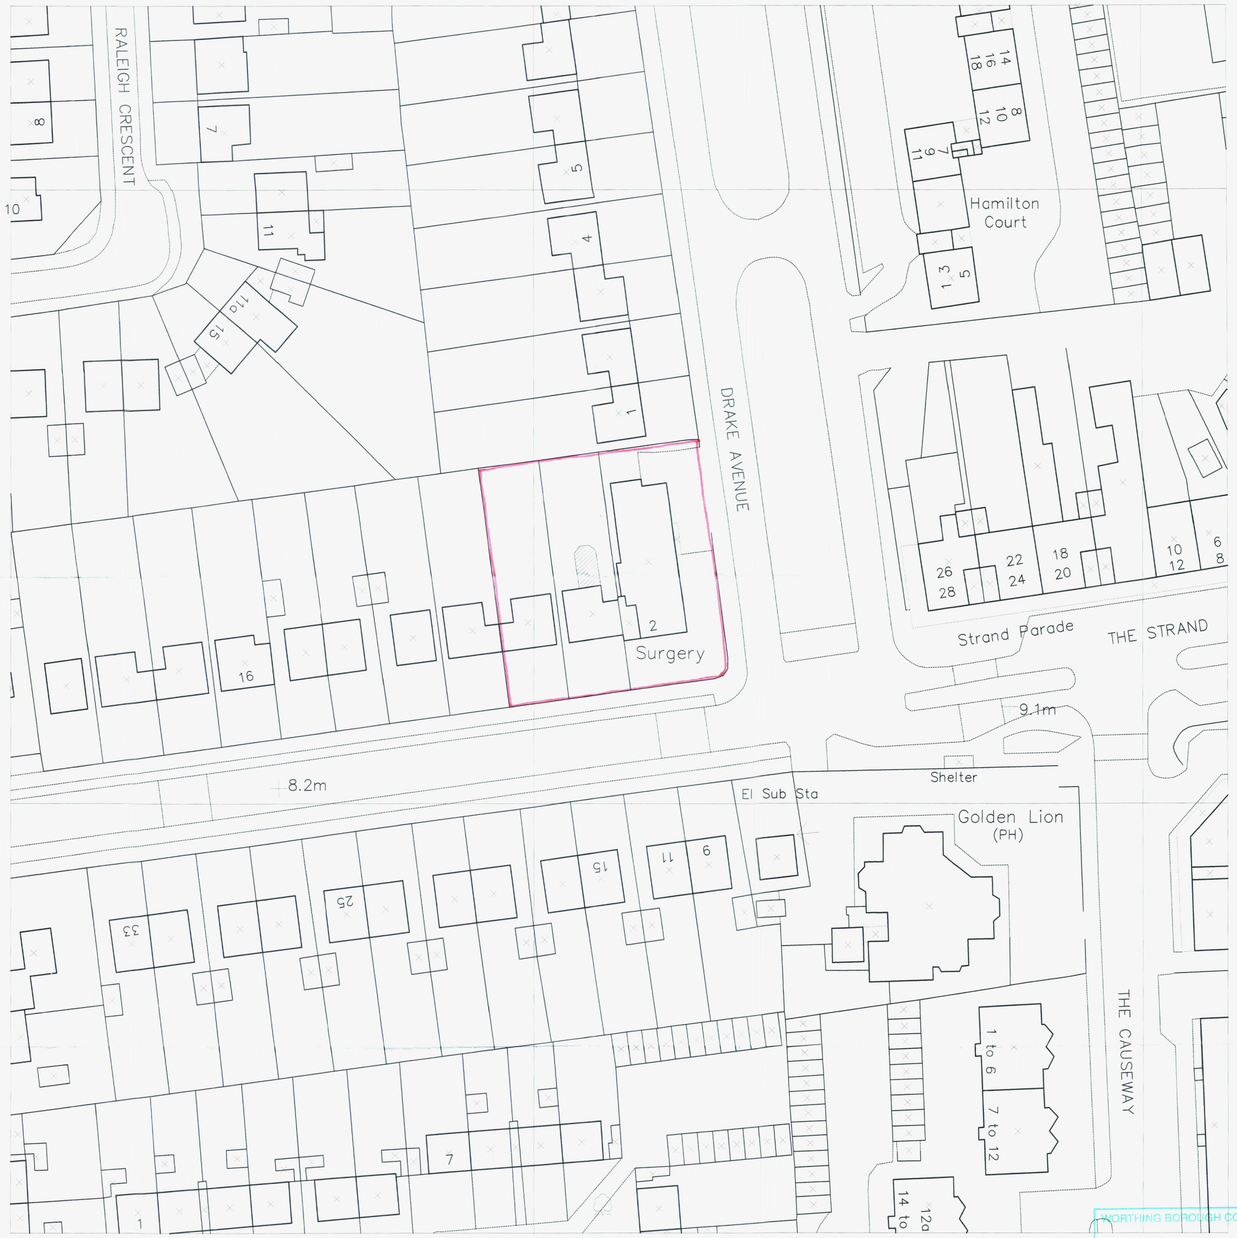

PROPOSED SITE BLOCK PLAN 1-500
PROPOSED CONSERVATORY EXTENSION SHOWN HATCHED

WORTHING BOROUGH COUNCIL
2 4 AUG 2009
CONSENT GRANTED
SUBJECT TO CONDITIONS

PROJECT	2-6 THE STRAND, GORING BY SEA.				
DRAWING	ORDNANCE SURVEY PLANS				
JOB NUMBER	0811	DRAWING NUMBER	OS/01	REV	-
SCALE	1-500 1-1250	DATE	25/06/09	DRAWN	STEVEN

ALL DIMENSIONS MUST BE CHECKED ON SITE. DO NOT SCALE FROM THIS DRAWING. THIS DRAWING IS COPYRIGHT.

STEVEN SEEAR RIBA ARCHITECT
CURTIS HOUSE
34 THIRD AVENUE
HOVE
EAST SUSSEX
BN3 2PD
TEL 01273 222647