


Existing East 1:100

North


South

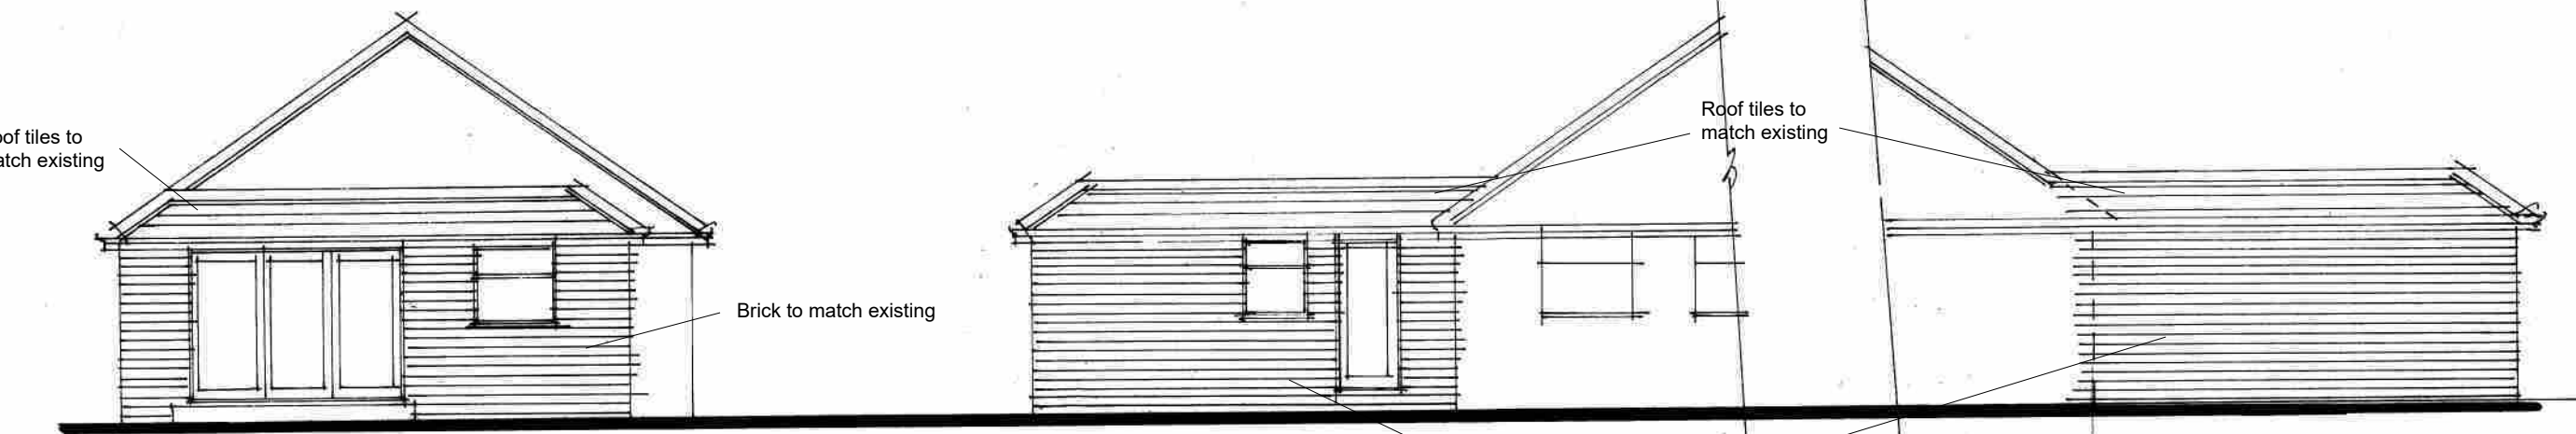


Proposed East 1:100

North


South

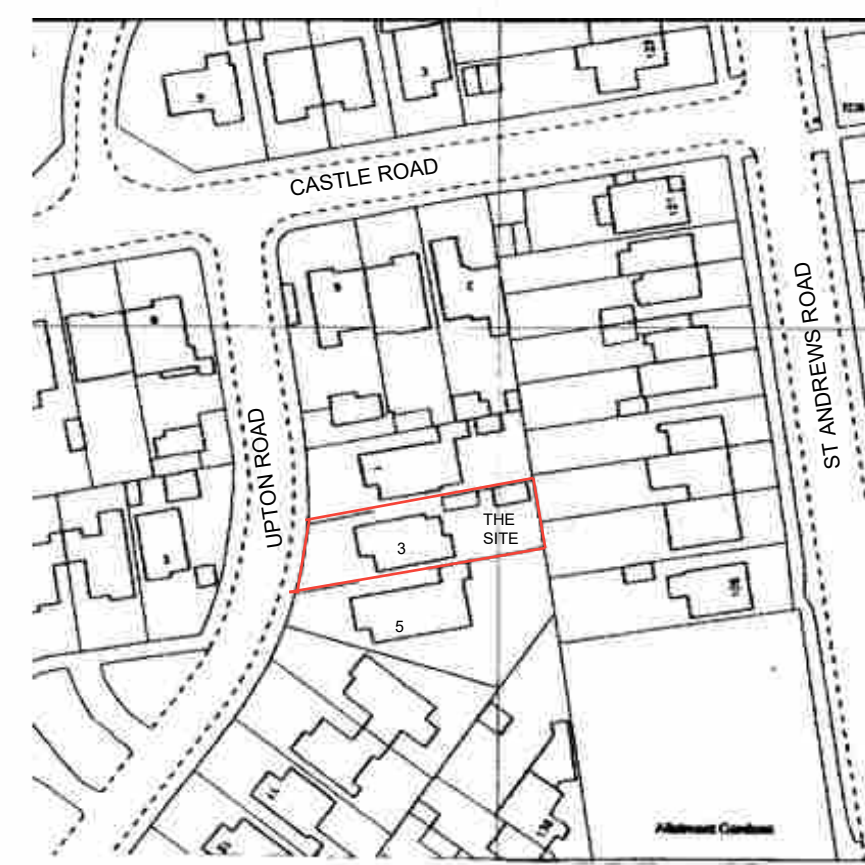


Site plan 1:1250

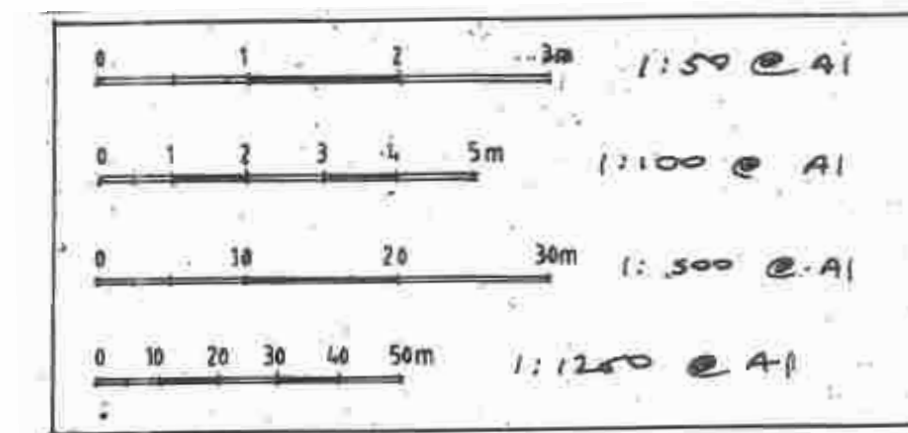


Block plan 1:500

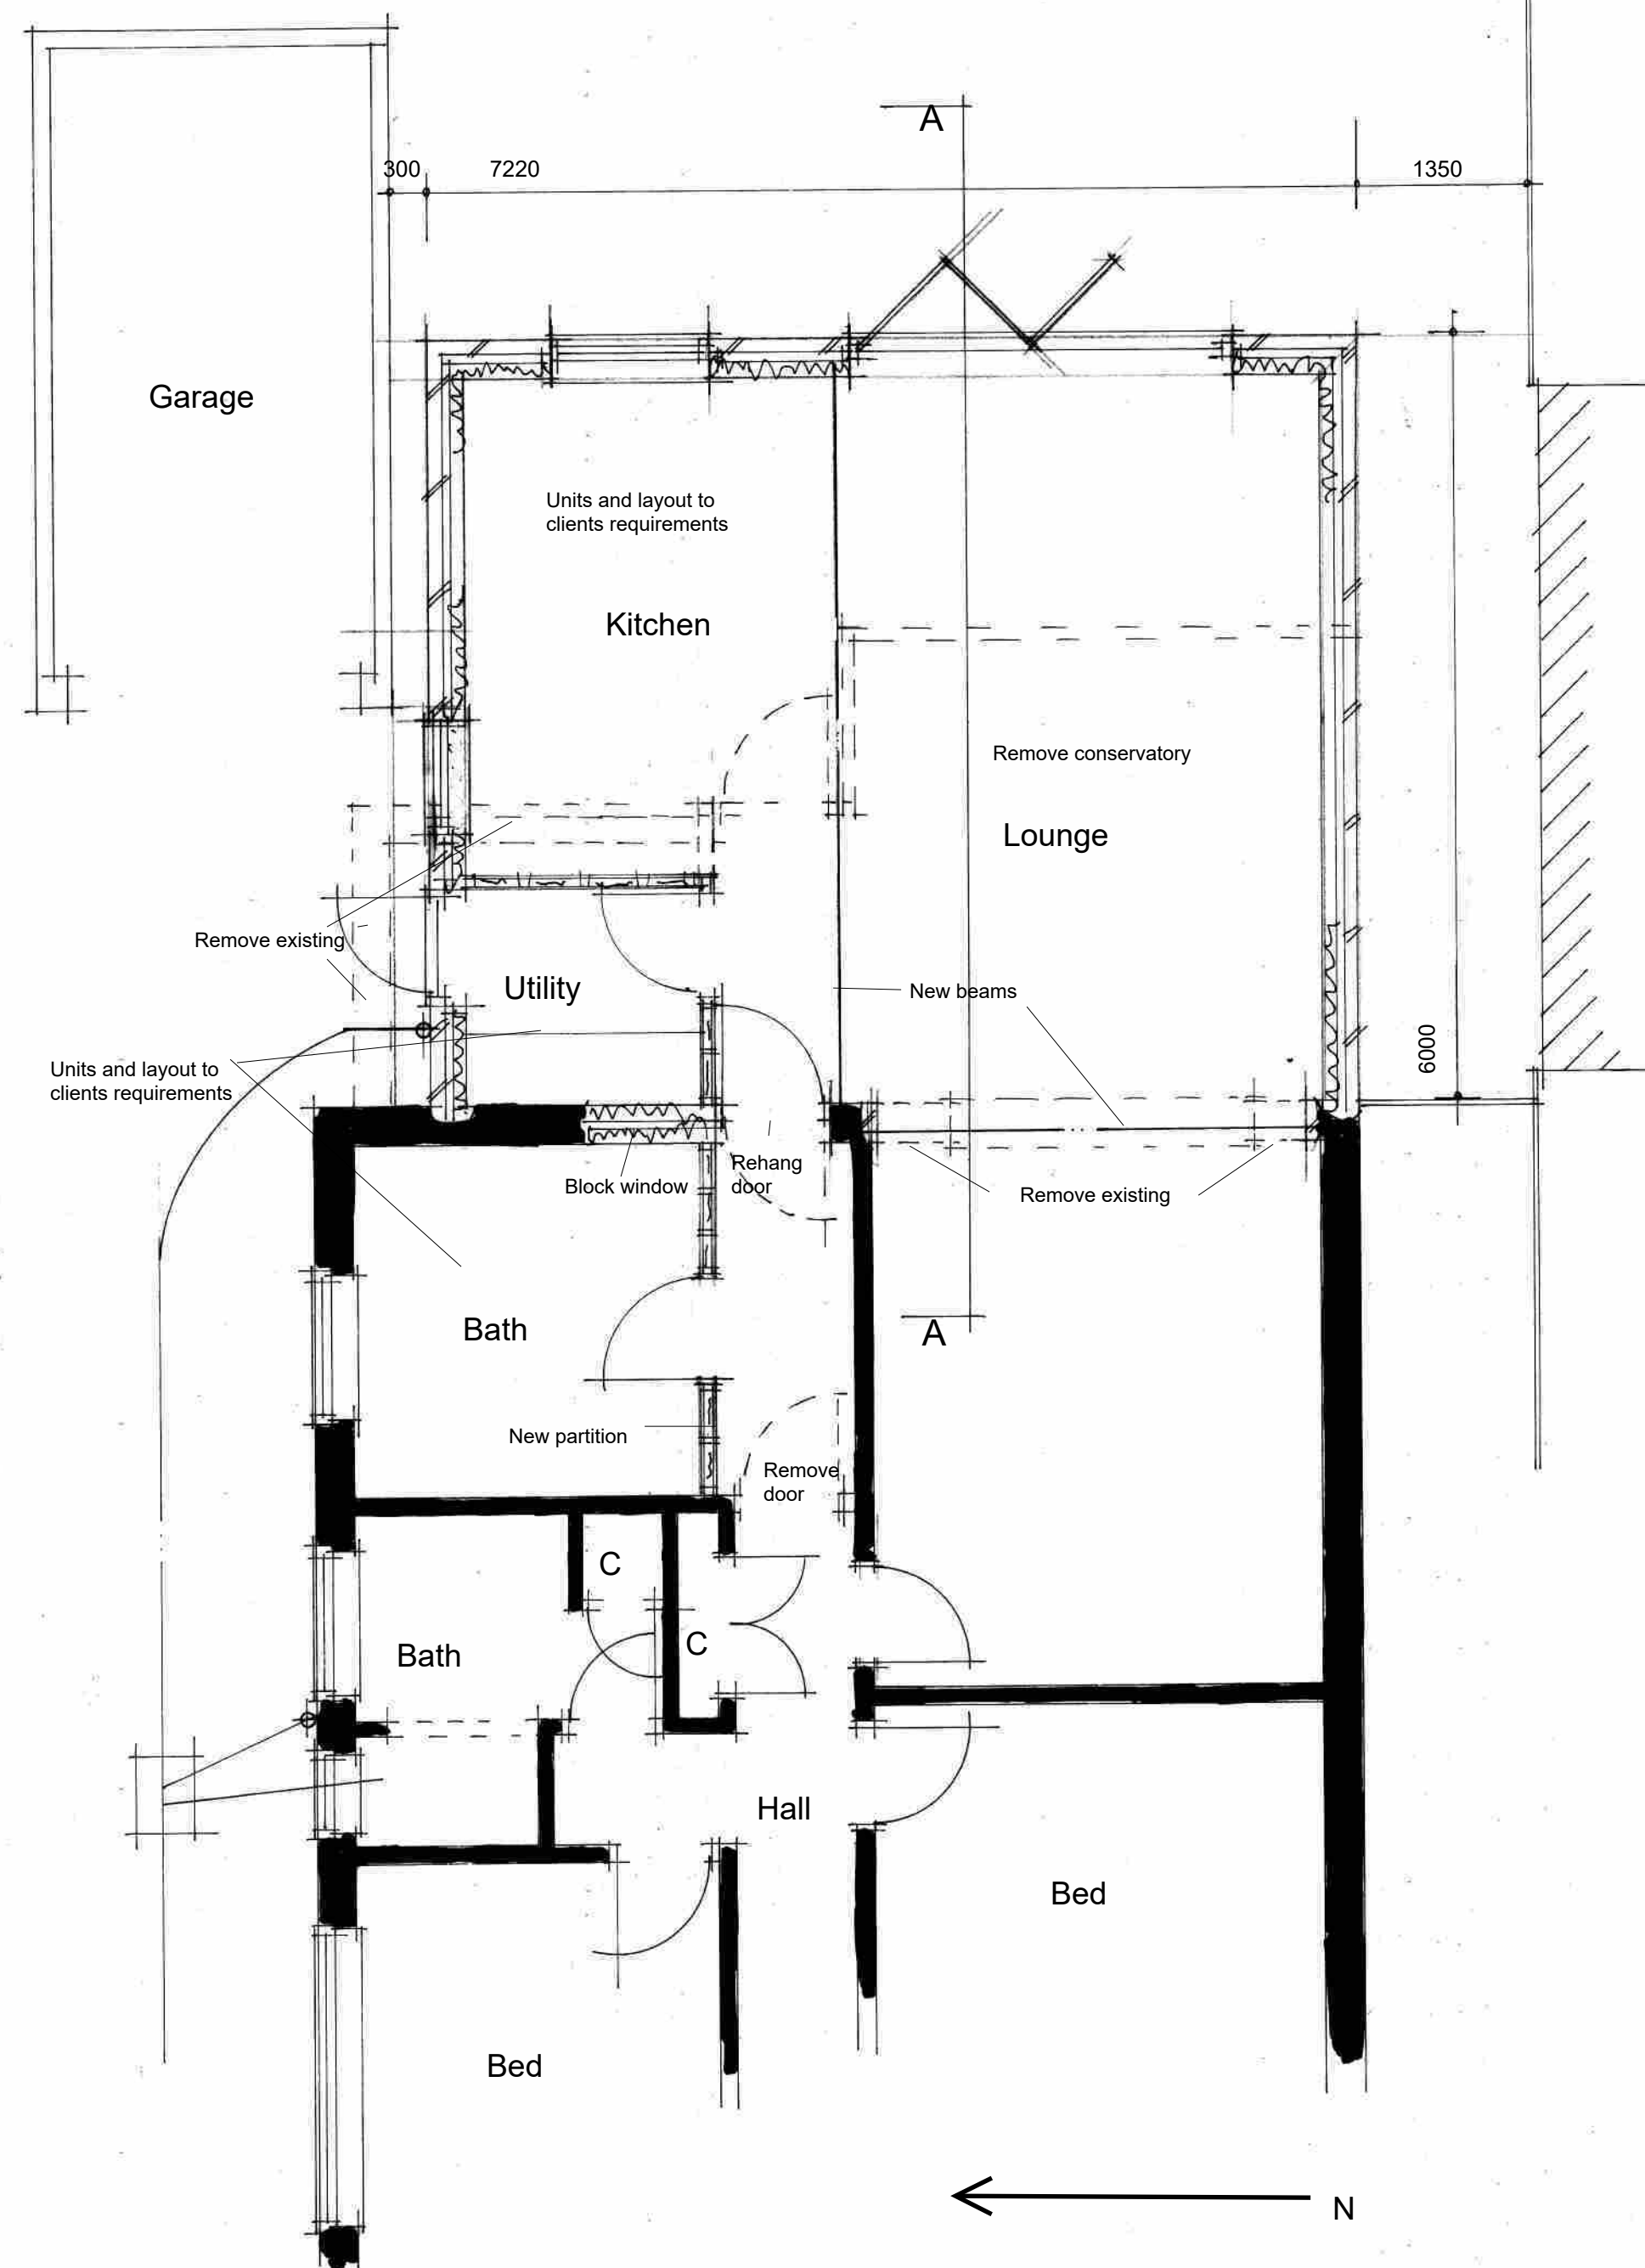


Plan 1:50

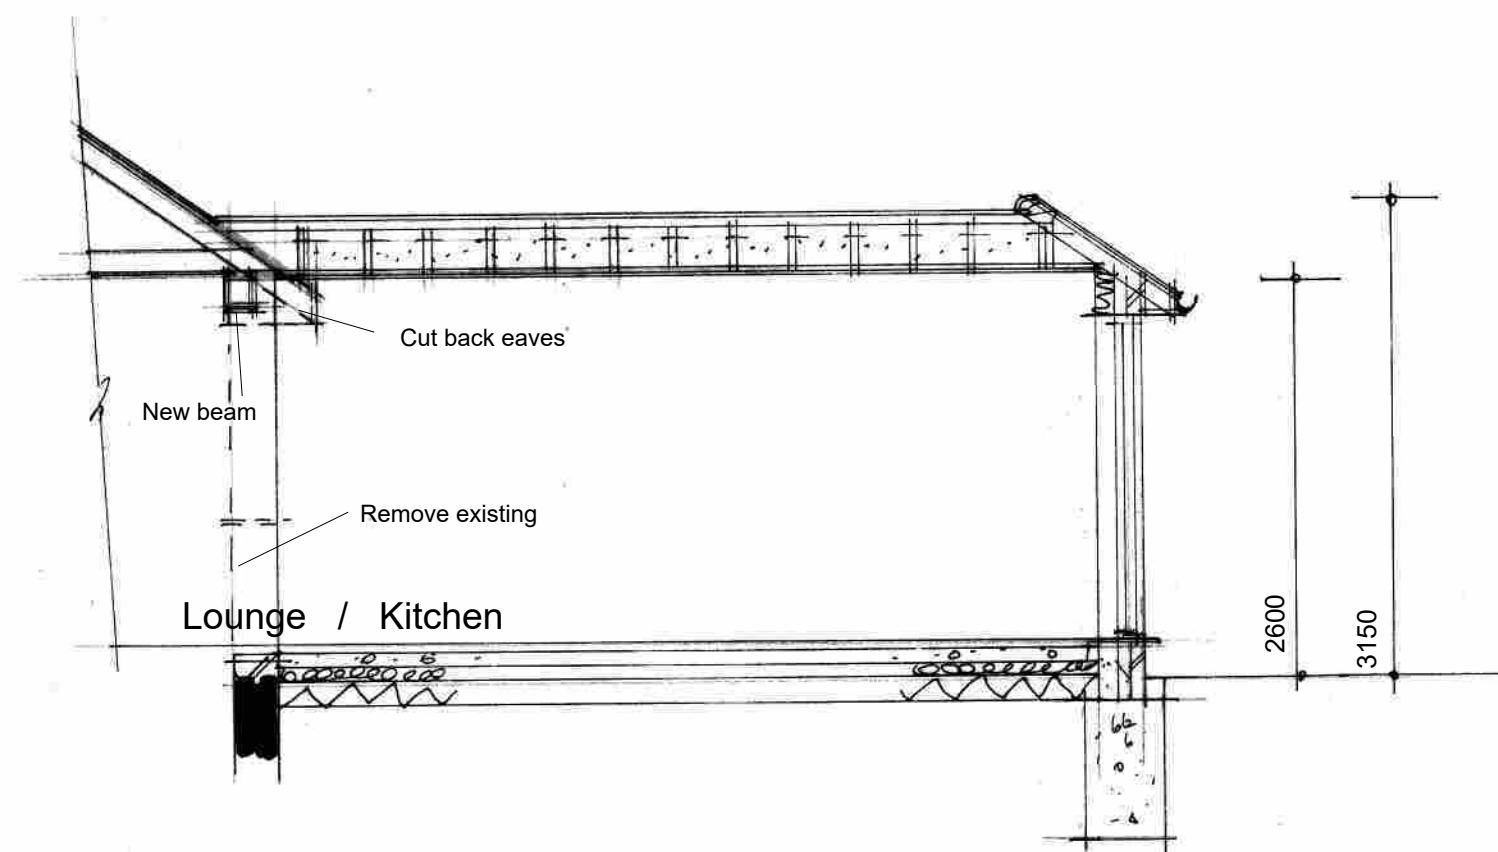


Section AA 1:50

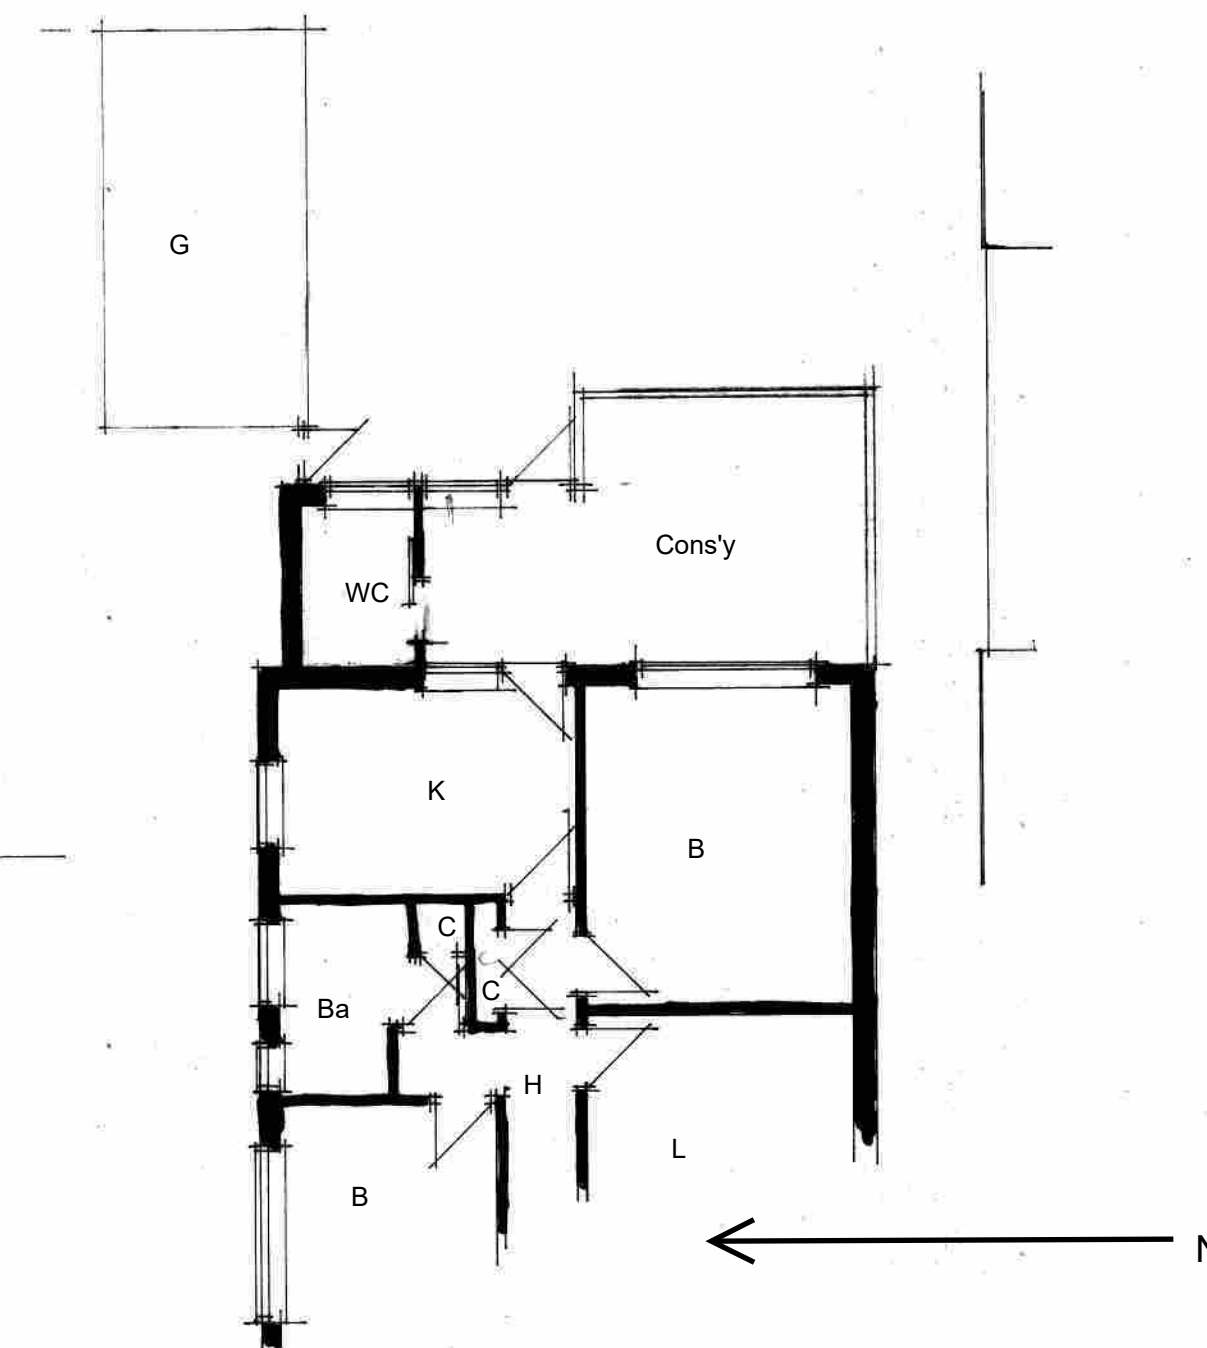

Existing plan 1:100

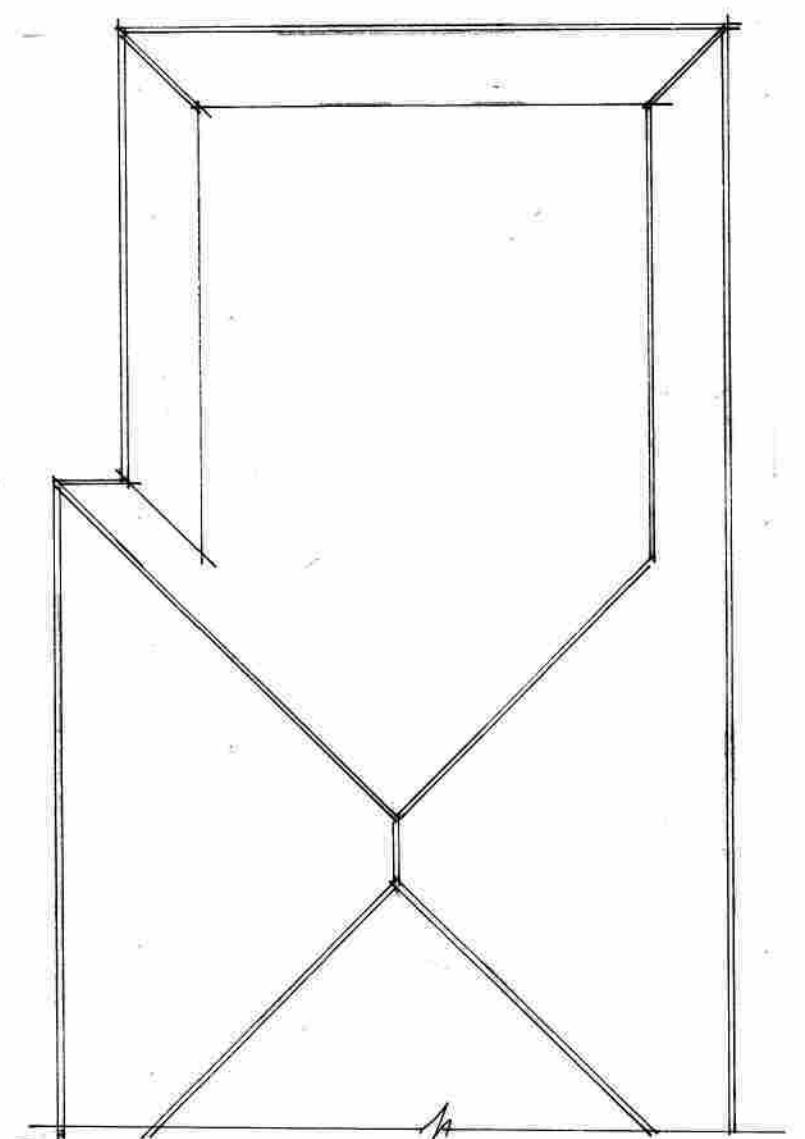

Proposed roof plan 1:100

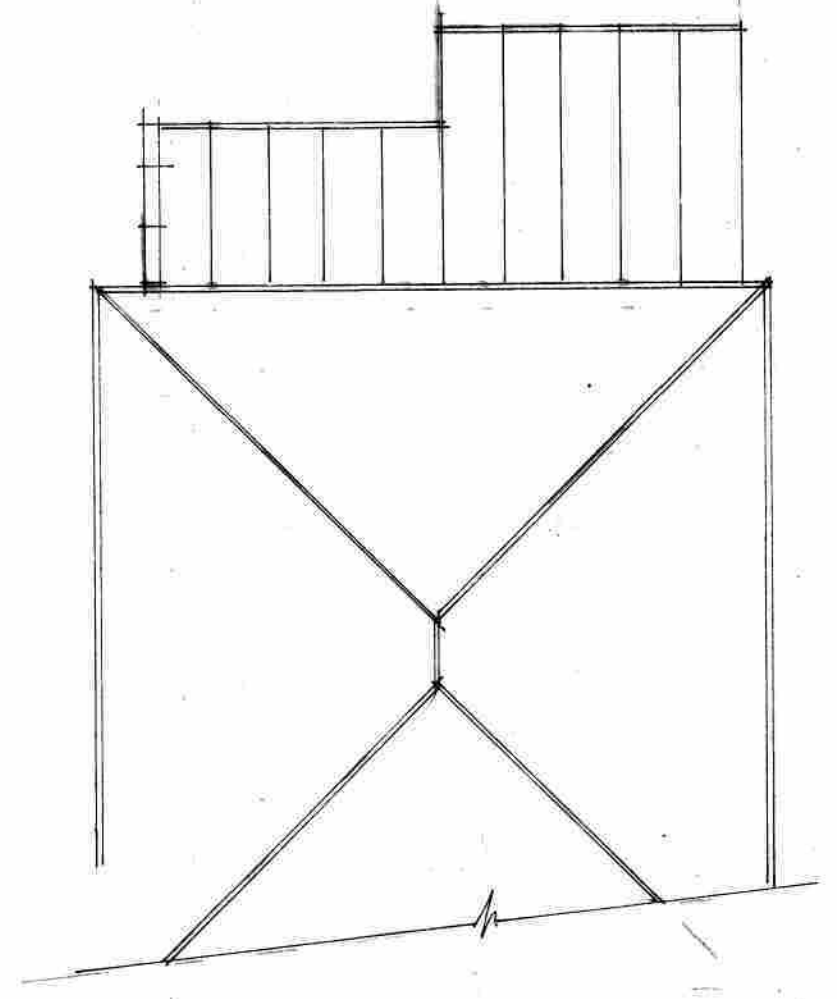

Existing roof plan 1:100

AJ SALTER & SON
Architectural Technicians
and Surveyors
50 WINDSOR ROAD, WORTHING,
WEST SUSSEX, BN11 2LY
Tel/Fax: (01903 209496)
E-mail: ajsalterandson@hotmail.com

C			
B			
A			
Client	M. Wicks Esq		
Address	3 Upton Road : Worthing		
Drawing	EXTENSION AND ALTERATIONS	No.	0425:1
Scale	1:50 1:100 1:500 1:1250	Drawn	IS
		Date	Feb 25