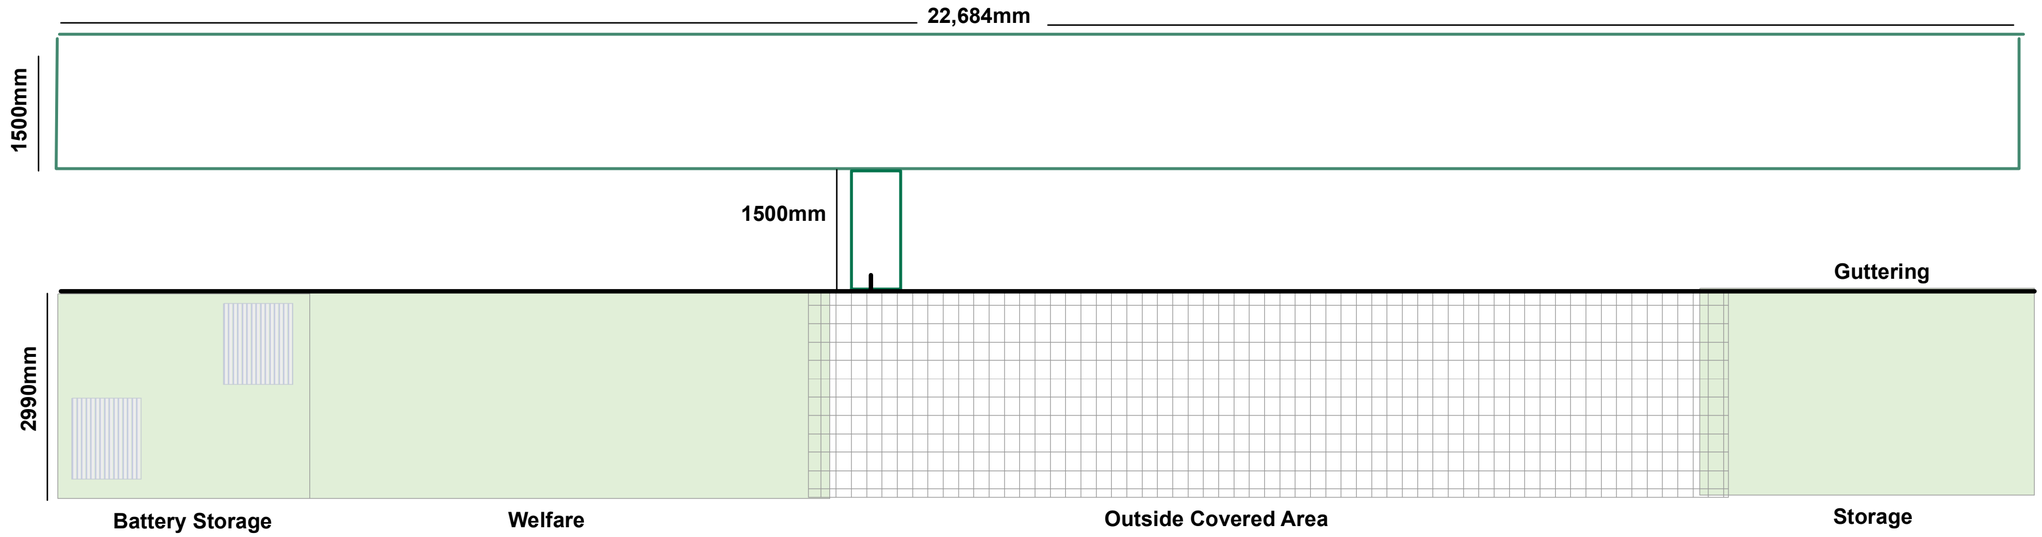

Front (West Facing)

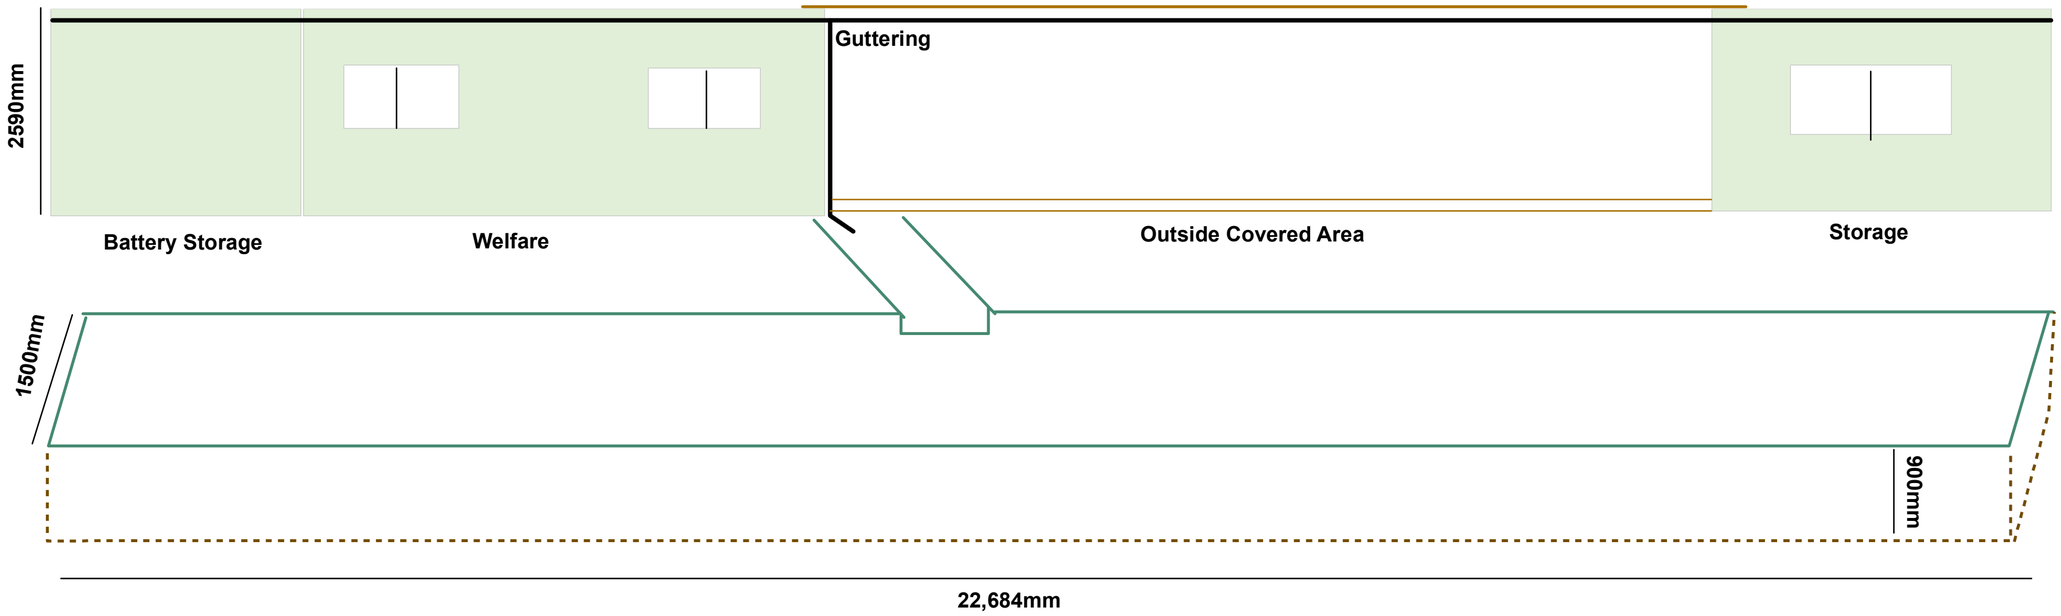

Rear (East Facing)

0 5 Meters

No increased elevations from existing landform are to be undertaken.

Sompting Estate

Job Title
Sompting Estate
Temporary Volunteer Facilities

Scale

1:50 at A2

Swale Plan

Notes:
1.5m x 22.6m x 0.9m swale
Fed from roof guttering via grip channel. 1.5m from units