DO NOT SCALE FROM THIS DRAWING



East Elevation

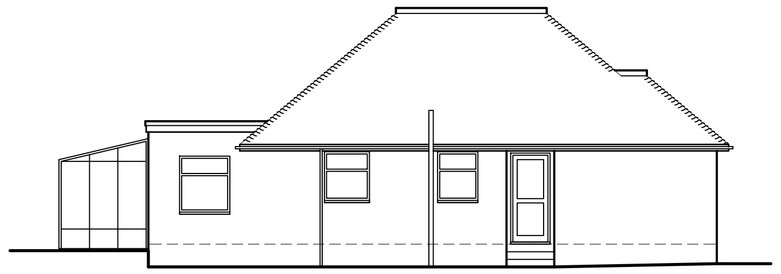

South Elevation

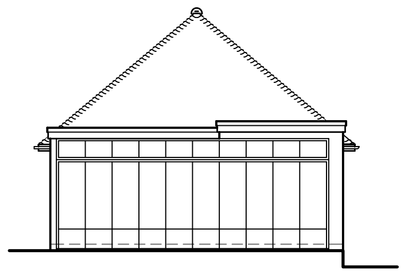

West Elevation

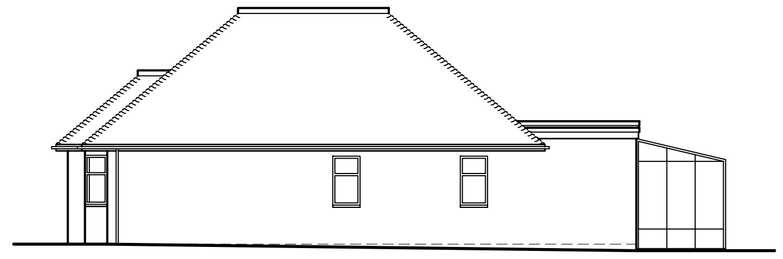

North Elevation

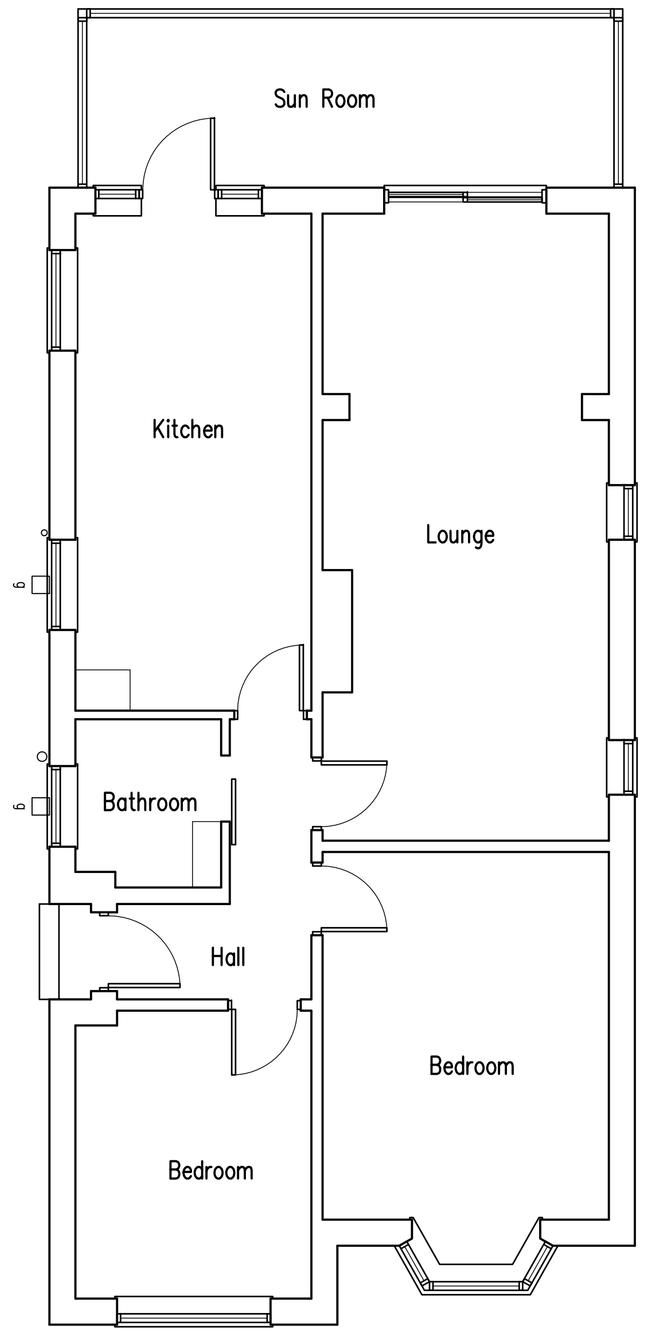

Ground Floor Plan

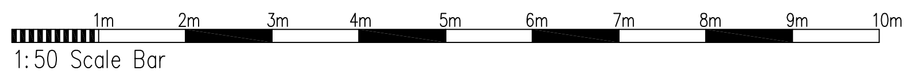

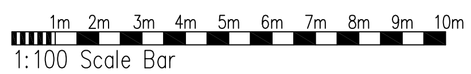

Proposed Single Storey Rear Extension At: 19 Millcroft Avenue, Southwick, West Sussex

rja Planning & Building Consultants Ltd.
1st Floor
10 High Street
Shoreham-By-Sea
West Sussex BN43 5DA
t: 01273 467297 mob: 07971 375739
e: rex@rjapbc.co.uk web: www.rjapbc.co.uk

Chartered Institute of Architectural Technologists

PROJECT: 19 Millcroft Avenue, Soyuthwick, West Sussex
DRAWING TITLE: Existing Floor Plans & Elevations
CLIENT: Mr B. Spalding
DWG NO: 16615-01
REVISION:
SCALE: 1:50, 1:100 @ A1
DATE: 22.11.16
DRAWN: rex