DO NOT SCALE FROM THIS DRAWING



East Elevation

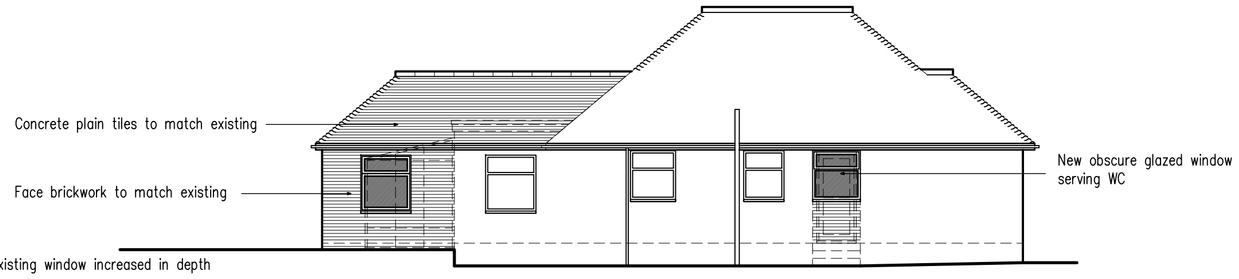

South Elevation

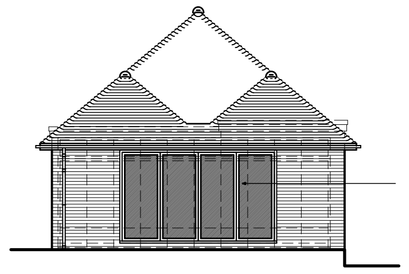

West Elevation

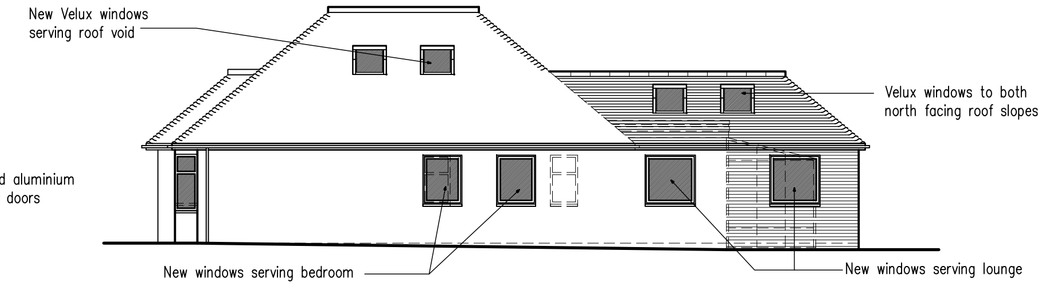

North Elevation

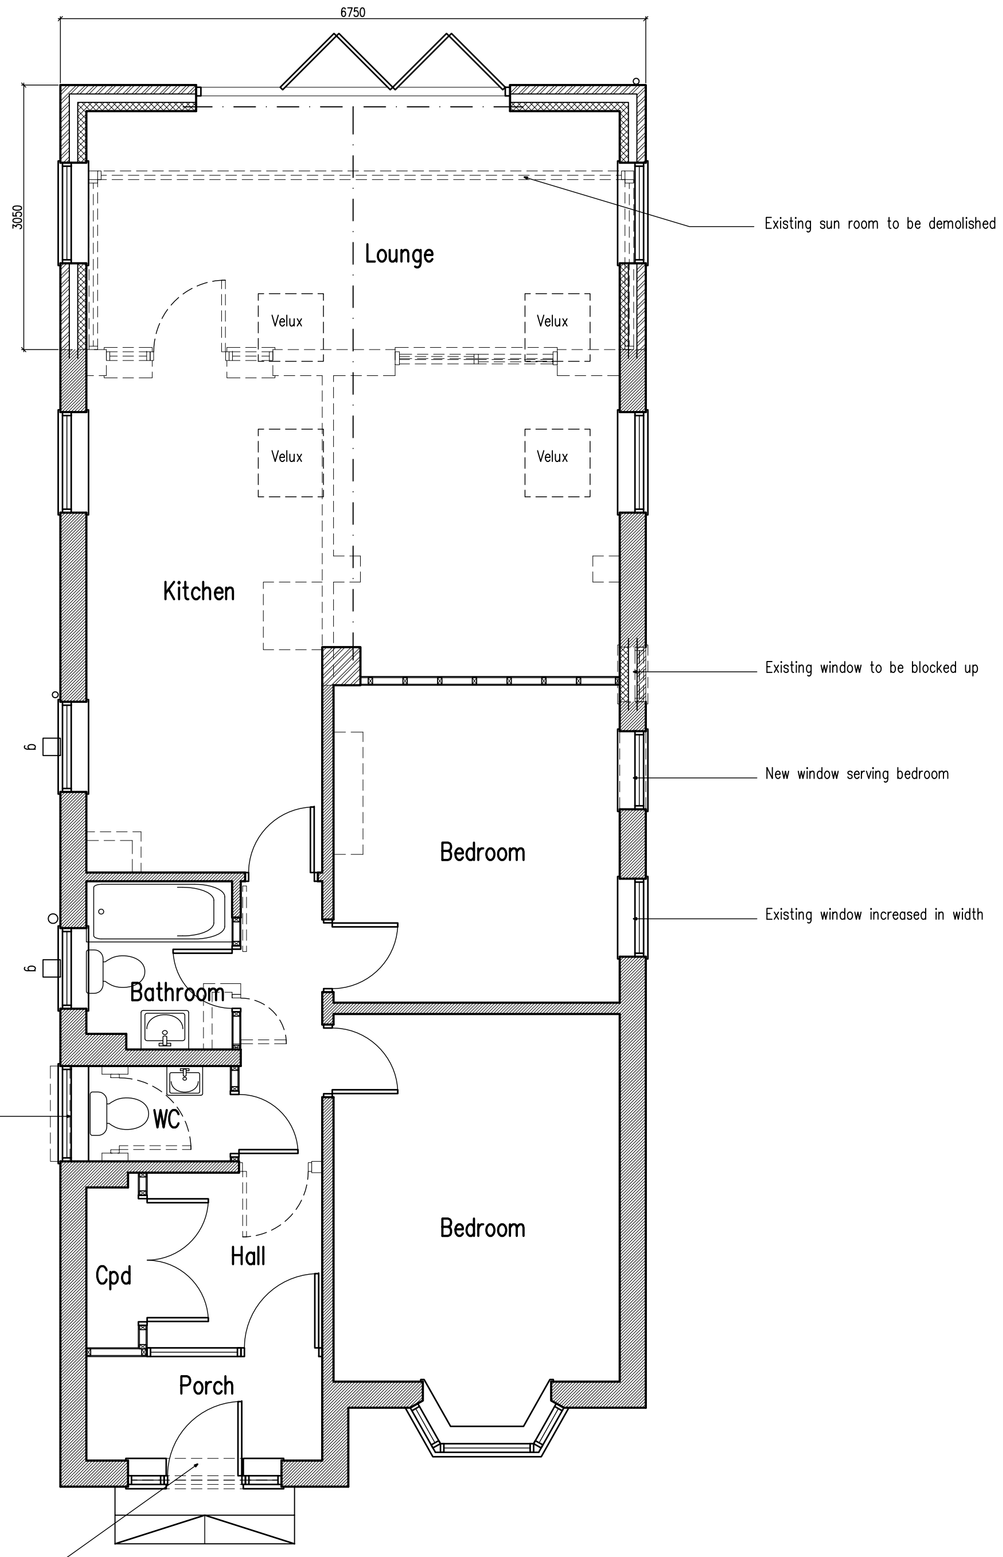

Ground Floor Plan

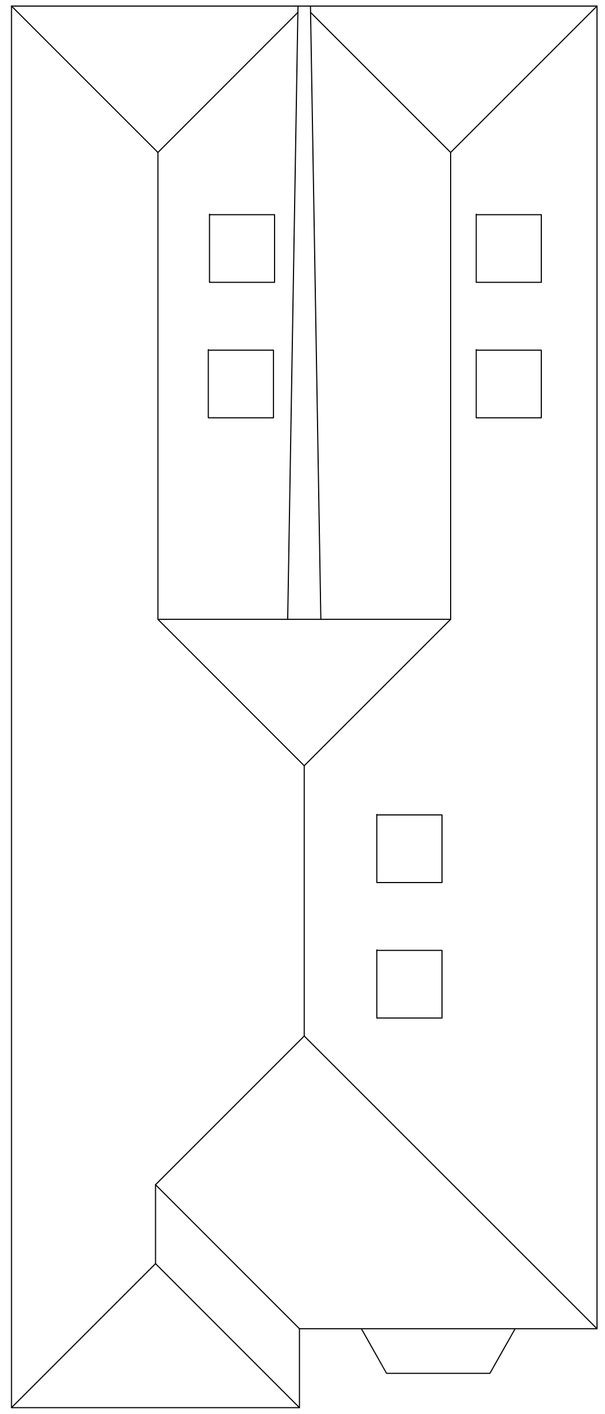

Roof Plan

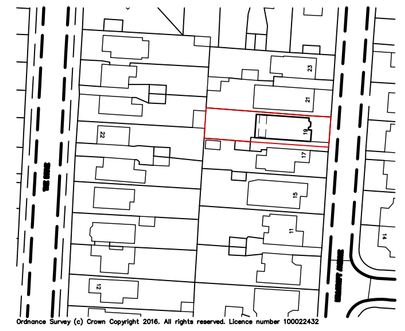

Location Plan

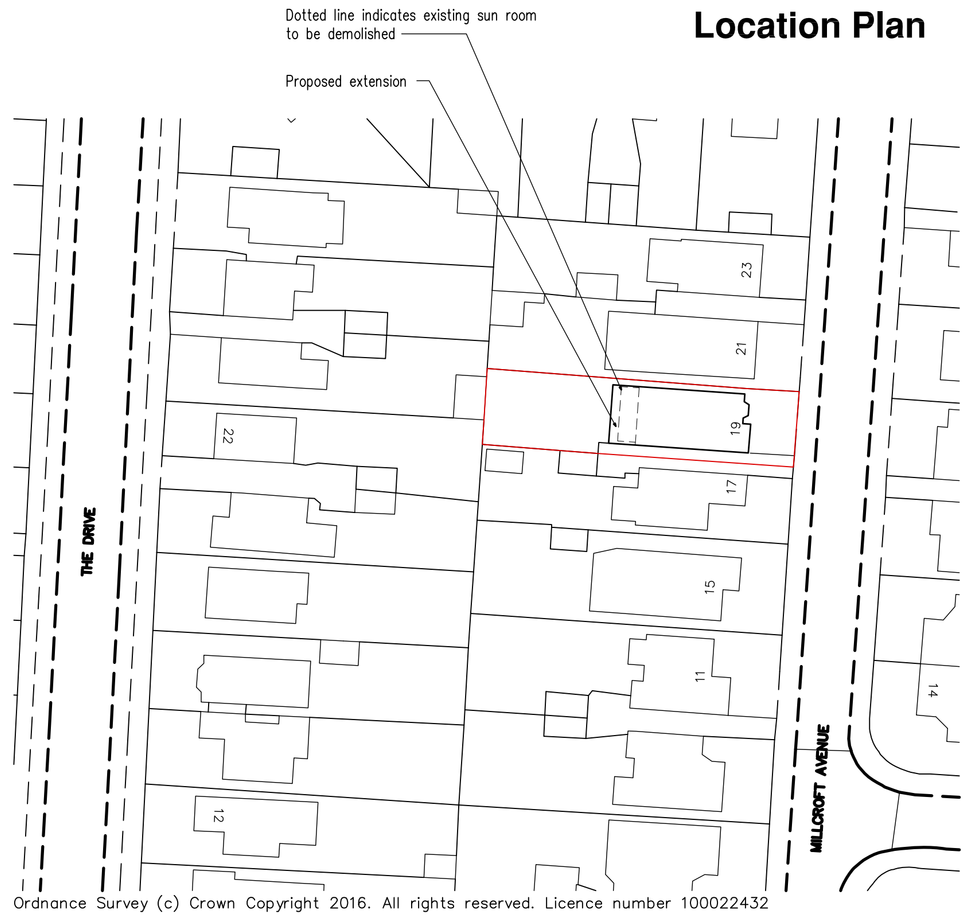

Block Plan

1m 2m 3m 4m 5m 6m 7m 8m 9m 10m
1:50 Scale Bar

1m 2m 3m 4m 5m 6m 7m 8m 9m 10m
1:100 Scale Bar

10m 20m 30m 40m
1:500 Scale Bar

10m 20m 30m 40m 50m
1:1250 Scale Bar

B	01.12.16	Roof plan added
A	30.11.16	Client's requirements added

Proposed Single Storey Rear Extension At: 19 Millcroft Avenue, Southwick, West Sussex

rja Planning & Building Consultants Ltd.
1st Floor
10 High Street
Shoreham-By-Sea
West Sussex BN43 5DA
t: 01273 467297 mob: 07971 375739
e: rex@rjapbc.co.uk web: www.rjapbc.co.uk

Chartered Institute of Architectural Technologists

PROJECT: 19 Millcroft Avenue, Soyuthwick, West Sussex			
DRAWING TITLE: Proposed Floor Plans & Elevations			
CLIENT: Mr B. Spalding		DWG NO: 16615–02	REVISION: B
SCALE: 1:50, 1:100, 1;500, 1:1250 @ A1	DATE: 22.11.16	DRAWN: rex	