
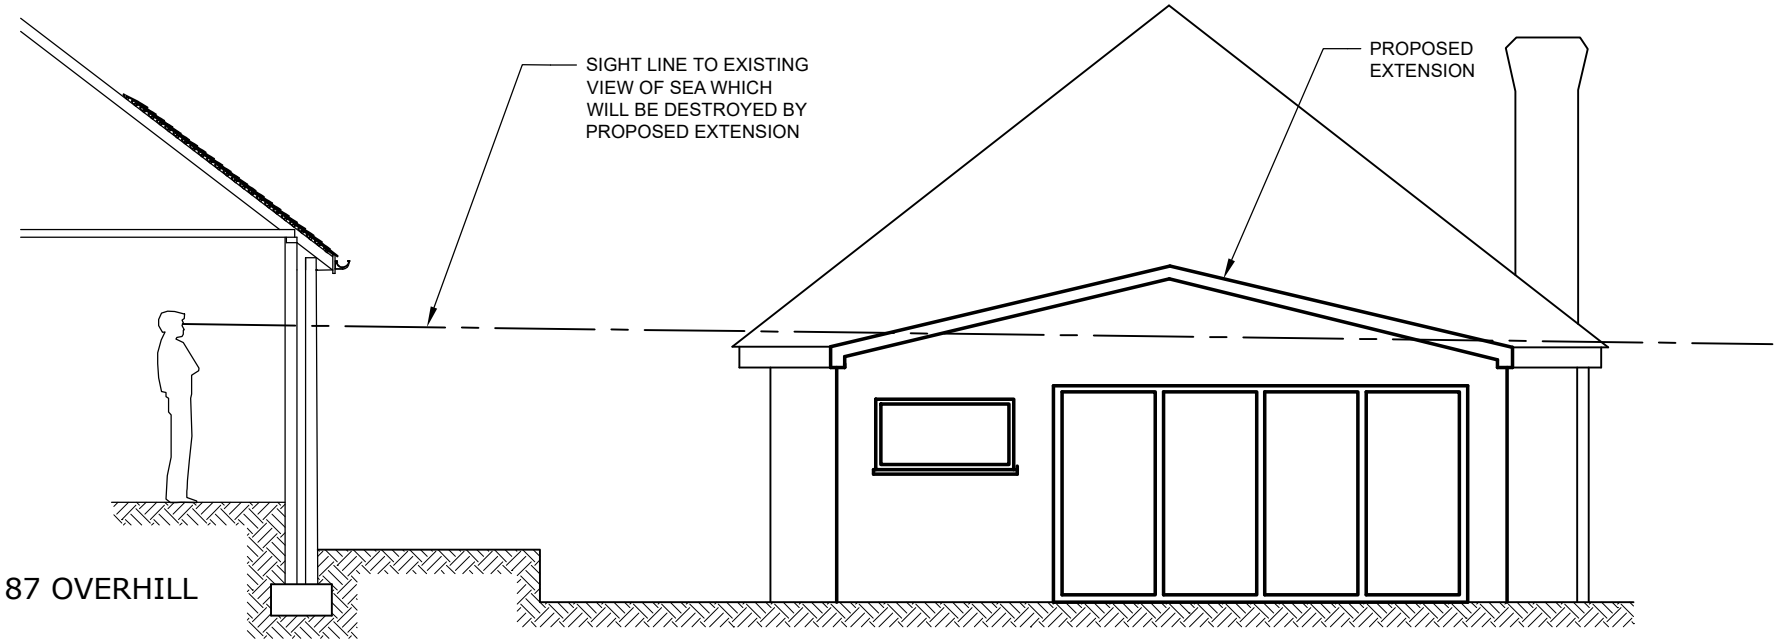


PART SECTIONAL ELEVATION
LOOKING EAST

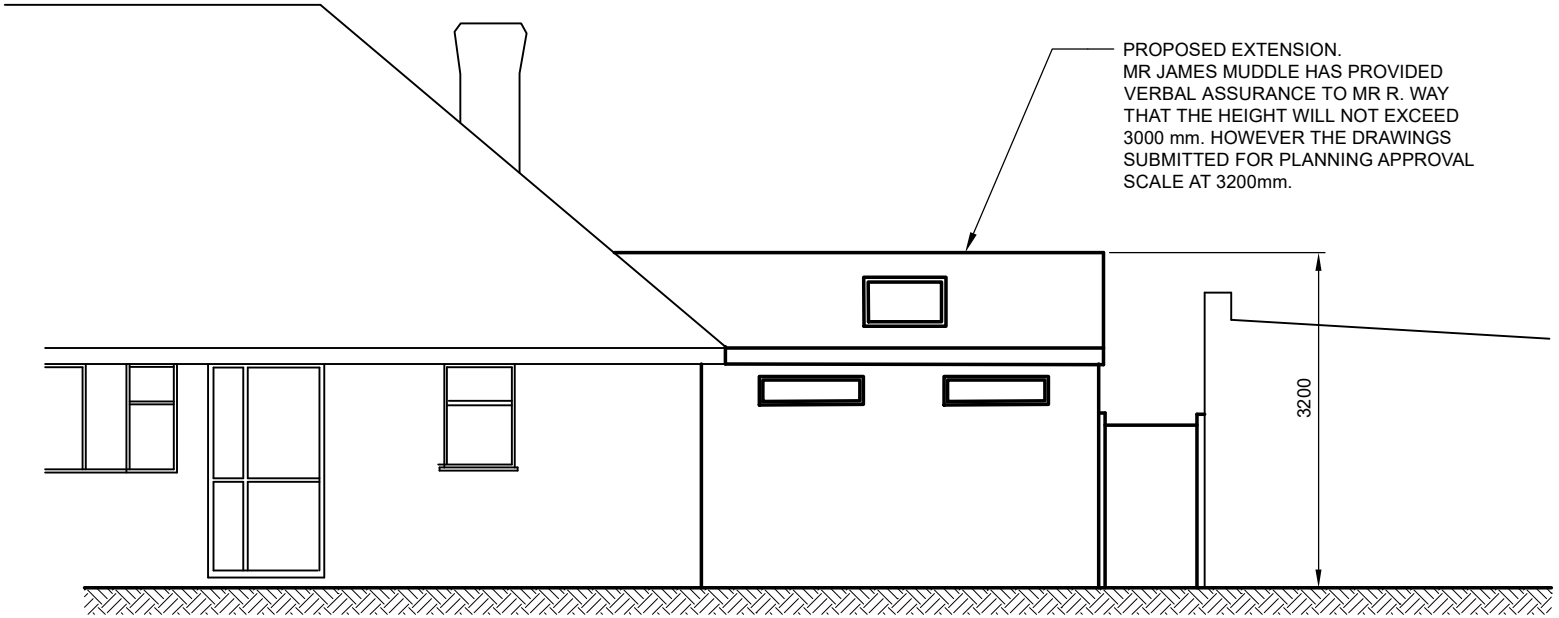

ELEVATION OF 85 OVERHILL & PROPOSED EXTENSION LOOKING SOUTH

Origin Arch.		Rev.	Cad Ref	
Origin Struc.		Rev.	Drawn by	RW

Standard Notes
1. DO NOT SCALE THIS DRAWING. WORK TO DIMENSIONS GIVEN.
2. ALL DIMENSIONS TO BE VERIFIED FROM SITE MEASUREMENT.
3. DIMENSIONS ARE IN MILLIMETRES UNLESS OTHERWISE STATED.

NOTES:
ALL DIMENSIONS IN MM's

Rev.	Date	Description	By	Chkd

Drawing Status
FOR ISSUE

Way Associates
BUILDING SERVICES CONSULTING ENGINEERS

Client

Project
PROPOSED EXTENSION
AT REAR OF 85 OVERHILL

Drawing Title
BUILDING WORK
DRAWING SHOWING LOSS OF VIEW
AND LIGHT SUFFERED BY
BY MR & MRS WAY AT 87 OVERHILL

Drg No.	Revision
B200	0

Scale	Date	Engineer	Checked
1/50@A4	09/04/21	RW	