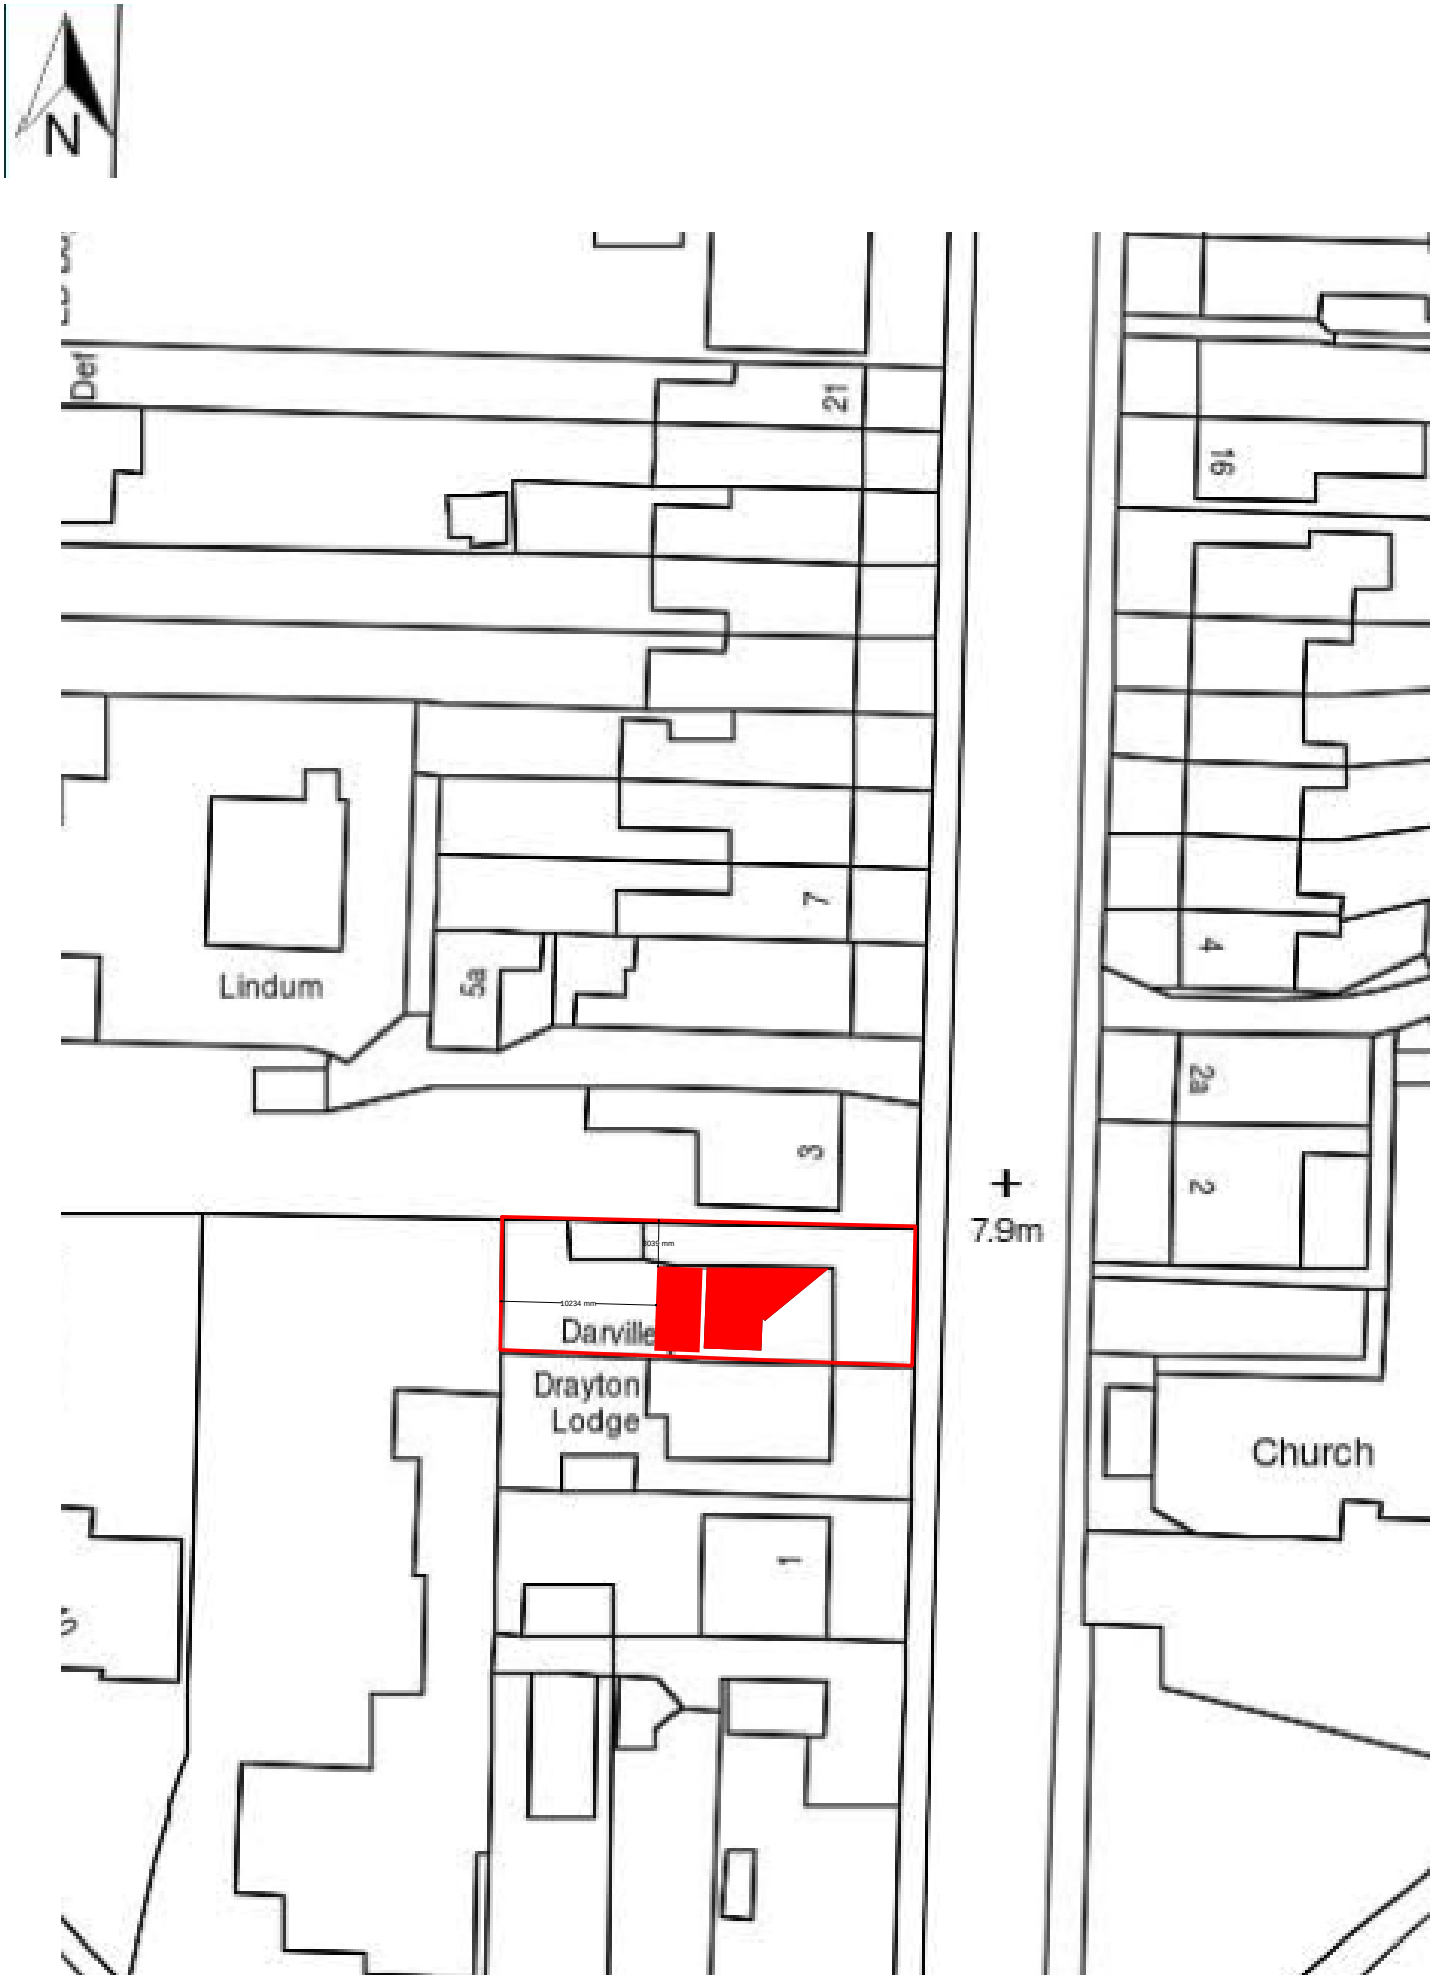

Site Block Plan

Scale: 1:500

Paper Size: A4