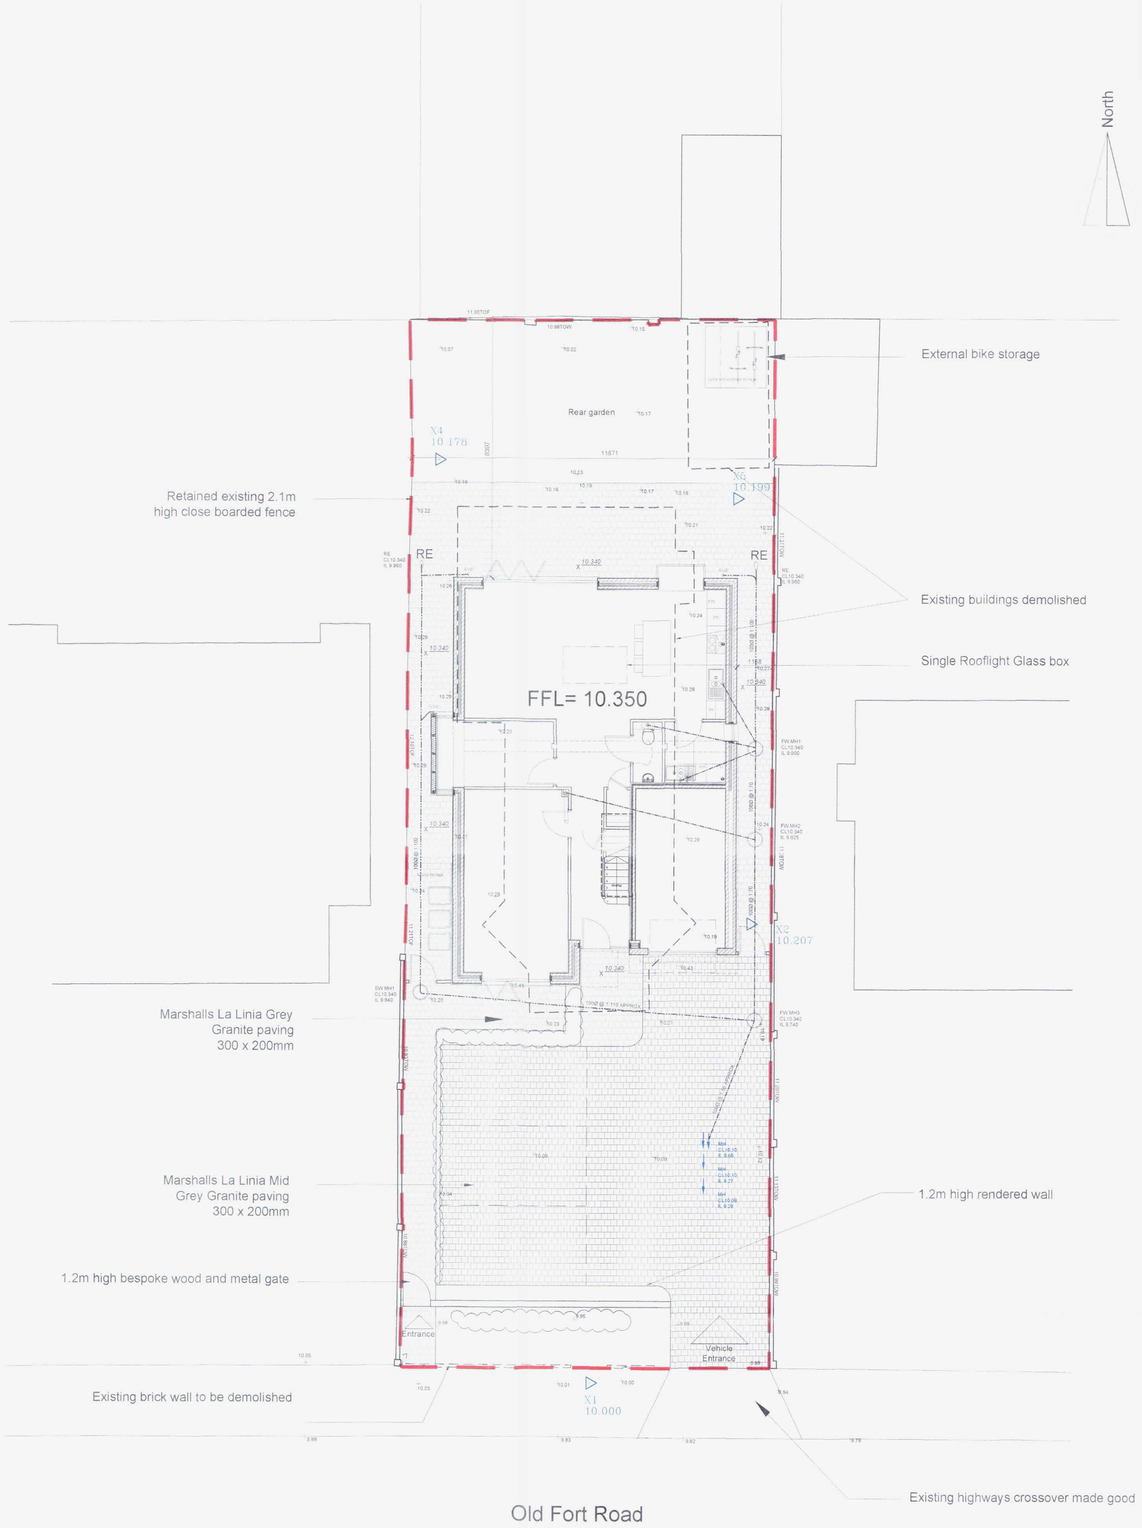

CDM 2015 Health & Safety Information

This information relates only to 'Significant Hazards' identified on this drawing and is to be read in conjunction with the Designer's Risk Assessment Register.

RECEIVED WORTHING PLANNING SERVICES
PLAN A/WDM/1122/15
DATE VALID 28 JUL 2015

External Works Legend

- Gate to rear garden - to provide min 900mm clear opening and to be1800mm high close boarded gate to match fencing
- Refuse and recycling external bin store location. Household refuse bin volume as BS 5906:2005 with 100 litres for single bedroom dwelling with further 70 litres for each additional bedroom.
- Bin Collection Point - Temporary storage point on bin collection days with concrete slab.
- 1500 / 2000 — Cycle storage for 2 cycles 2mx1.5m space and 1sqm of area for tool storage.
- Marshalls La Linia Granite paving 300 x 200mm
- 10.13 — Existing Level
- X 10.350 — Proposed Level
- Proposed Foul drain
- Proposed Surface water drain
- RE — Proposed Rodding Eye

Rev	Date	Revision Details	Dr	Ch
A2	28.07.15	North point adjusted.	nsc	ak
A1	13.07.15	Status changed to approval.	nsc	ak
P2	12.06.15	Garage external wall adjusted to cavity as GA plan.	nsc	ak
P1		Preliminary Issue	rgh	nsc

London: Unit 1 West Coate House 3 Coate Street London E2 9AG
T 020 7729 5505 E london@ecearchitecture.com
Sussex: Brooklyn Chambers 11 Goring Road Worthing West Sussex BN12 4AP
T 01903 248777 E sussex@ecearchitecture.com
www.ecearchitecture.com
ECE Architecture

Client's Name
Pursuit Properties

Job Title
Detached Dwelling :
17 Old Fort Road

Drawing Title
Site Plan

Scale
1:50 @ A1 / 1:100 @ A3
metres 1 2 3 4 5

Drawn	Checked	Date
rgh	nsc	28.05.15

Job No	Drawing No	Rev
5910	L(90) 001	A2

Status
APPROVAL

CAD Plot date: 28/07/2015 - 14:51:18 5910 - w3-master.dwg

© ECE Architecture Limited. No dimensions to be scaled from drawing except for the purposes of Planning Applications. The contractor should check all dimensions on site. It is the contractors responsibility to ensure compliance with Building Regulations.