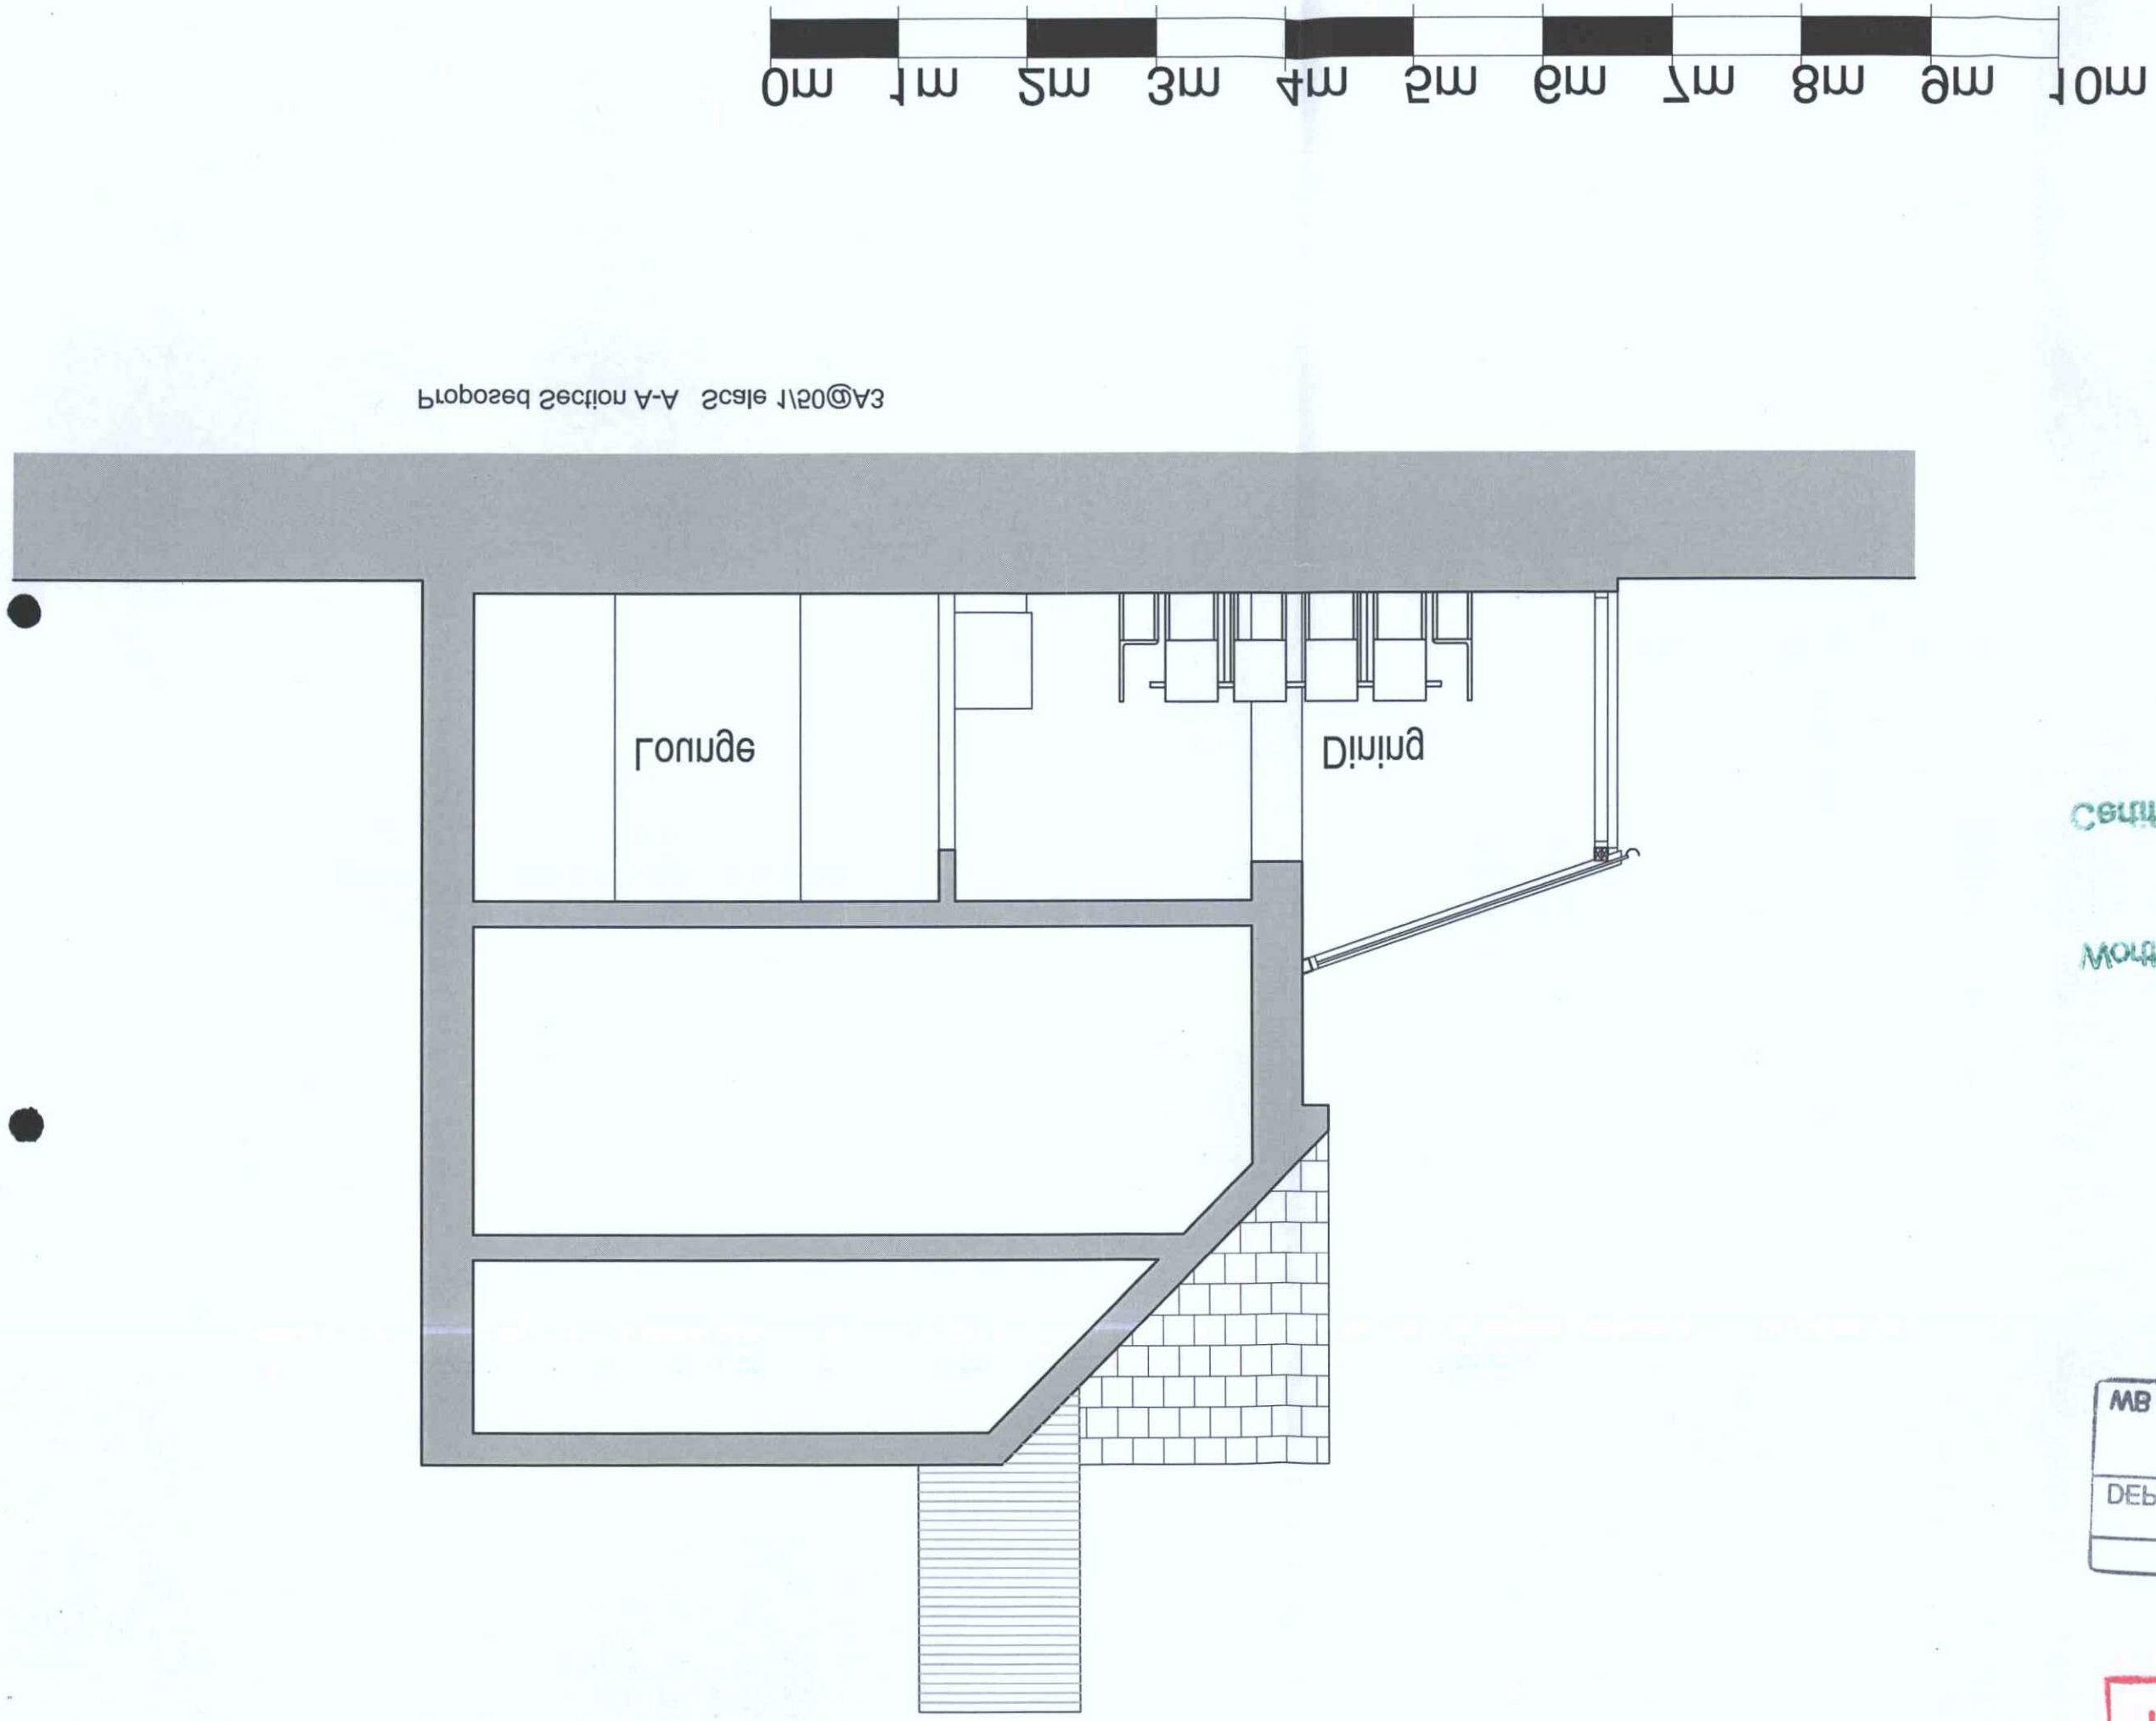

rev.	date

These drawings should be approved by local Authority

No dimensions to be scaled from this drawing. All dimensions to be checked on site. This drawing is copyright and should not be reproduced without the permission of the Architects.

client Elaine Sinclair

project 25 Warren Cottages
Hill Barn Lane, Worthing

drawing Section A-A
Proposed

scale 1:50@A3 date January 2010 drawn FRFC

Turner Associates
Architects and Planning Consultants
19a Wilbury Avenue
Hove, East Sussex
BN3 6HS
tel: 01273 221687
fax: 01273 221687
email: info@taarchitects.co.uk

TA 462 \13 rev.

Certificate of Lawfulness
Issued
11 MAY 2010
Worthing Borough Council

WB 1
TP. REF. No. 10/0214/CCG
DEPOSITED 18.03.10
BOROUGH OF WORTHING

T.P. OFFICE COPY