


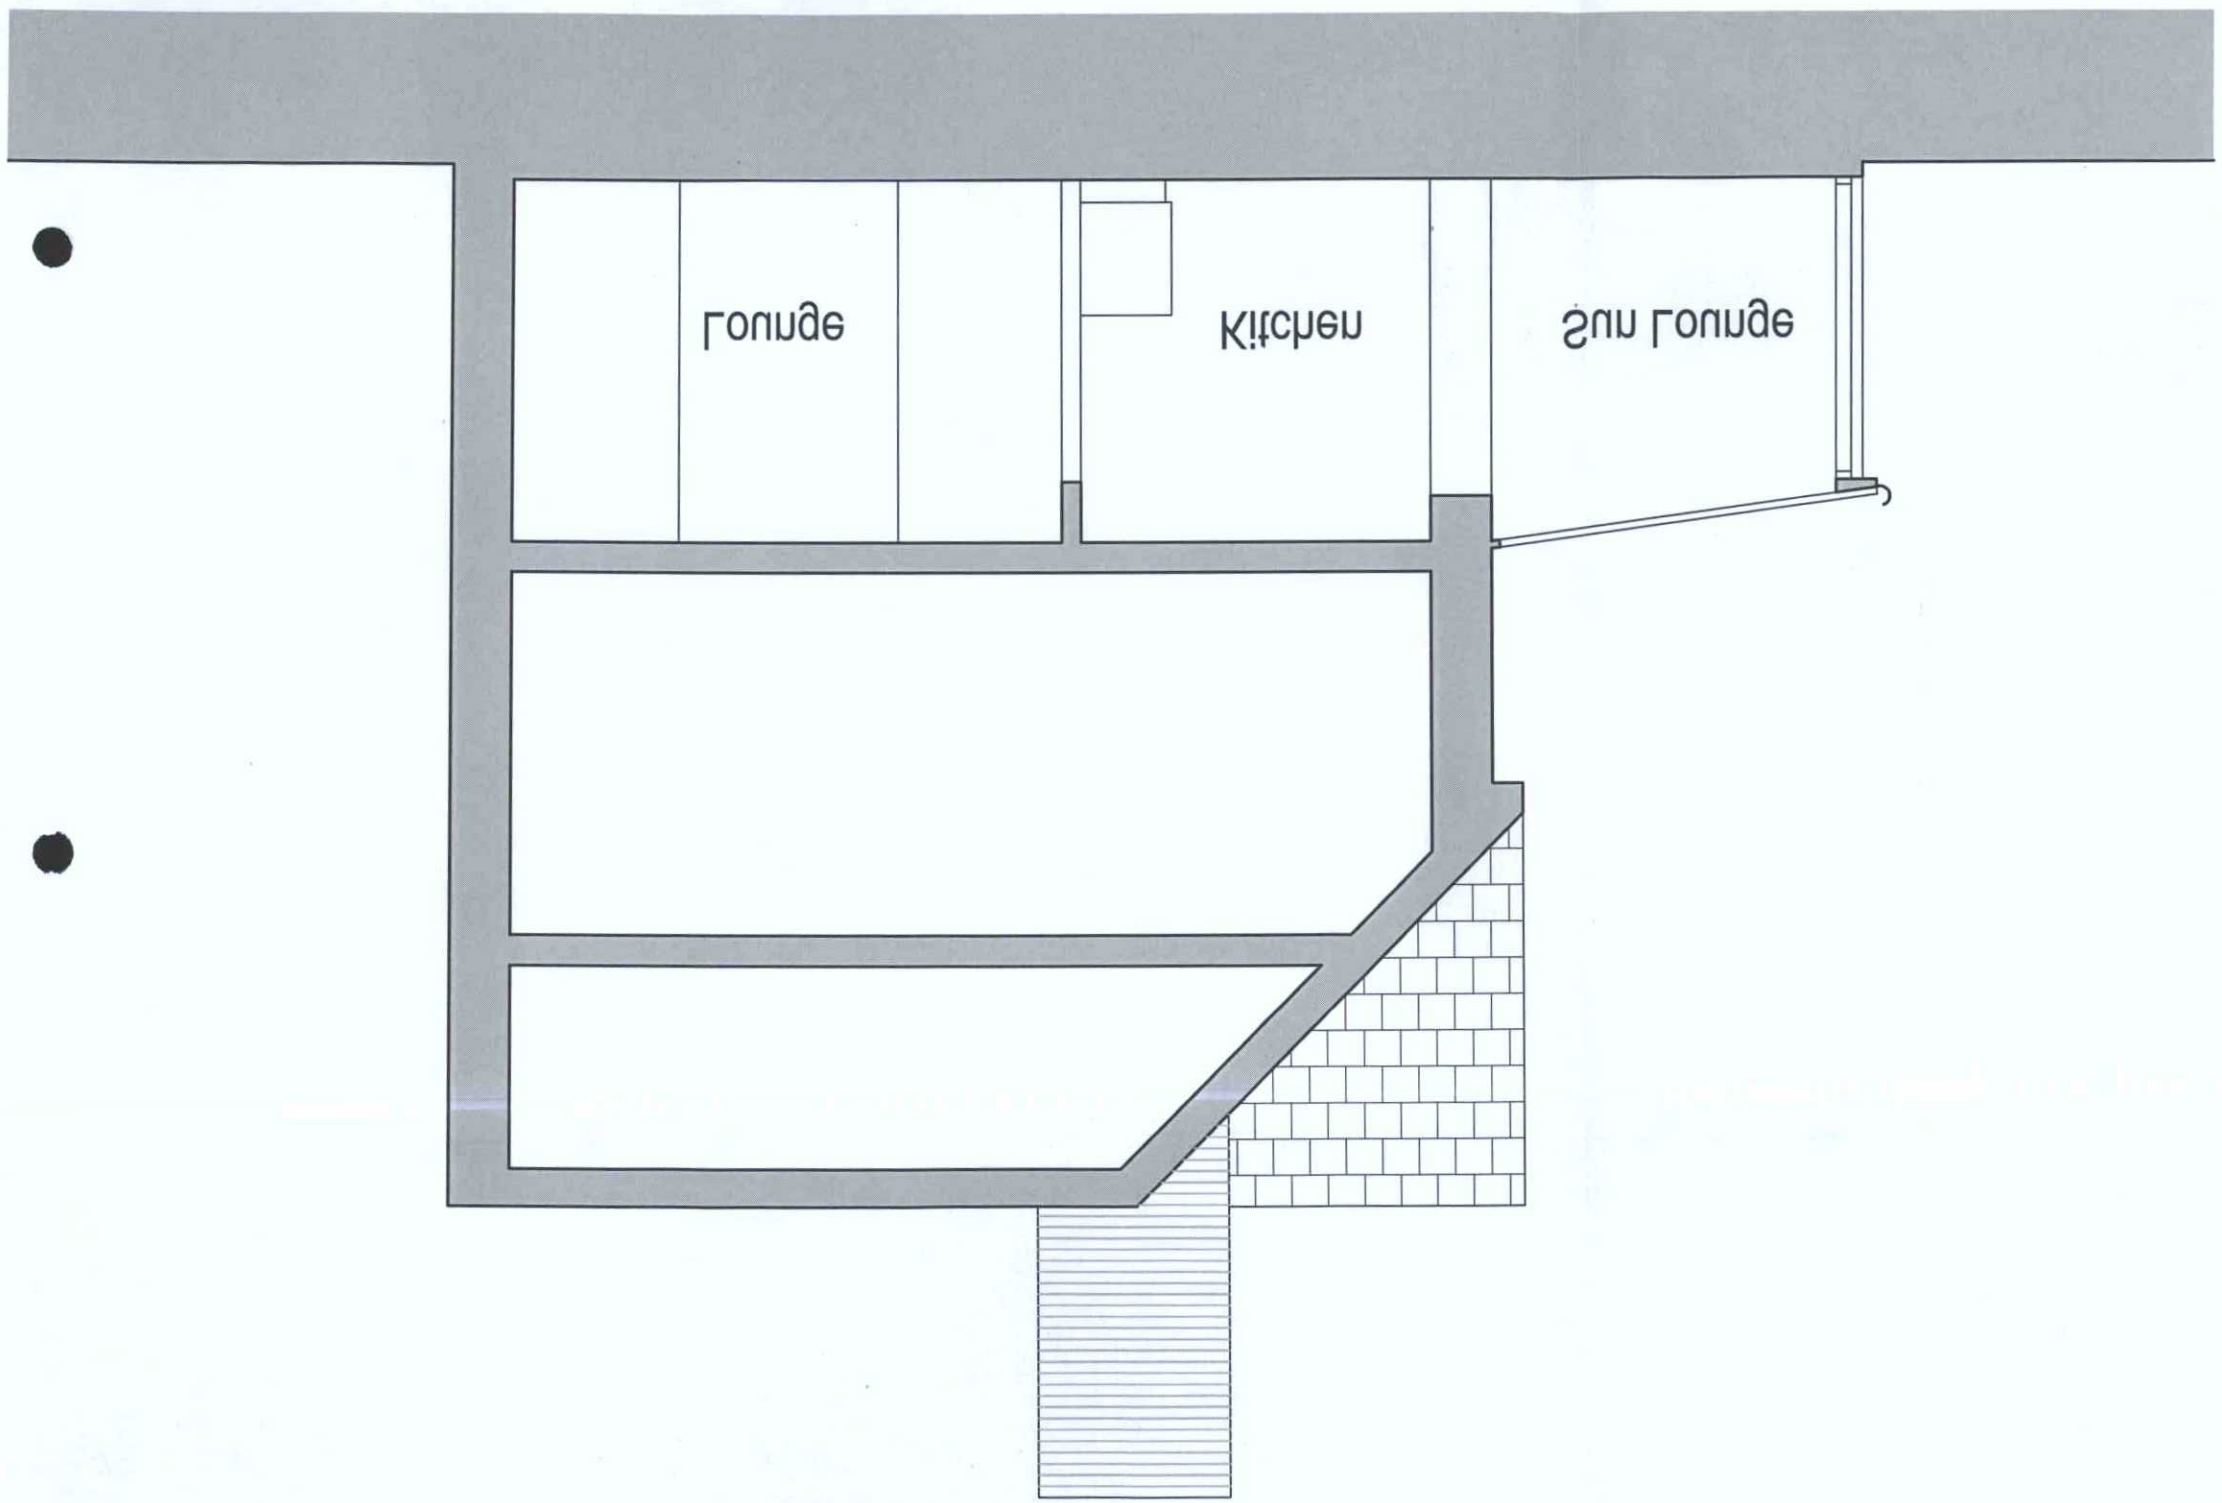


| rev. | date |
|---|---|
| | |

These drawings should be approved by local Authority

No dimensions to be scaled from this drawing. All dimensions to be checked on site. This drawing is copyright and should not be reproduced without the permission of the Architects.

client: Elaine Sinclair

project: 25 Warren Cottages
Hill Barn Lane, Worthing

drawing: Section
As Existing

scale: 1:50@A3 date: January 2010 drawn: FRPC

19a Wilbury Avenue
Hove, East Sussex
BN3 6HS
tel: 01273 203230
fax: 01273 321687
email: info@taarchitects.co.uk

Turner Associates
Architects and Planning Consultants

| rev. | date |
|---|---|
| | |

BOROUGH OF WORTHING
DEPOSITED 18.03.10
TP. REF. No. 10/0514/CCD
WB/

T.P. OFFICE COPY