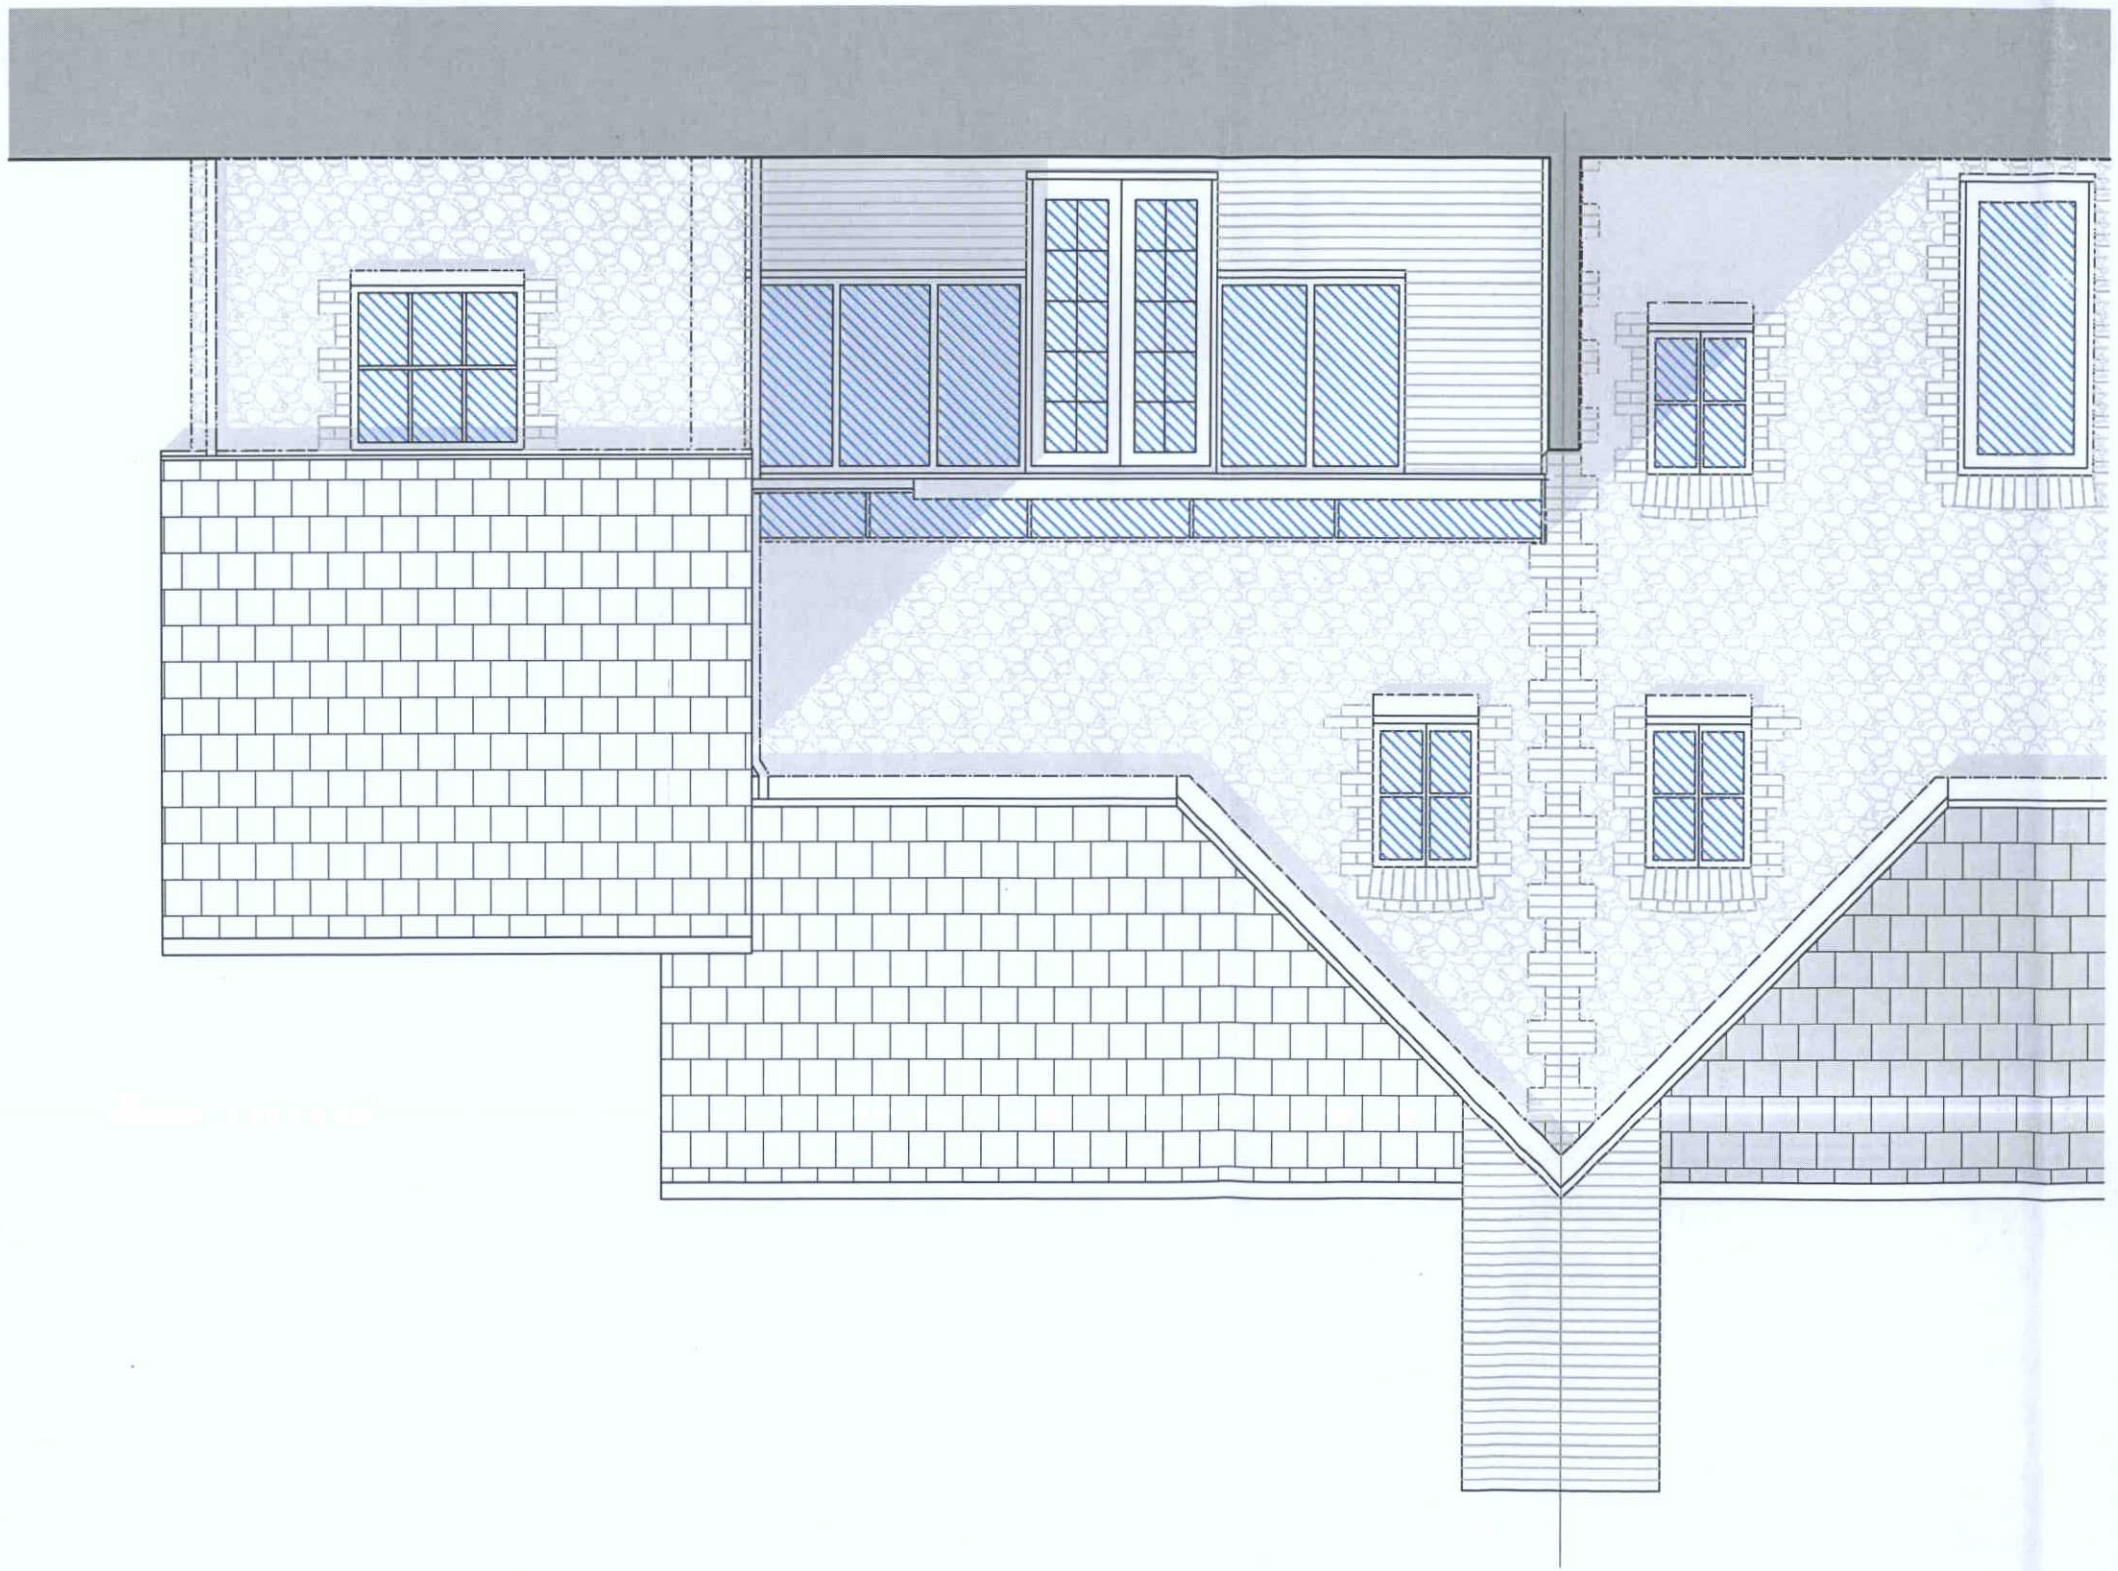

Existing North Elevation Scale 1:50@A3

0m 1m 2m 3m 4m 5m 6m 7m 8m 9m 10m

| rev. | date | |
|---|---|---|
| | | |

Three drawings should be approved by local Authority.
No dimensions to be scaled from this drawing. All dimensions to be checked on site. This drawing is copyright and should not be reproduced without the permission of the Architects.

client Elaine Sinclair

project 25 Warren Cottages
Hill Barn Lane, Worthing

drawing Elevation
As Existing

scale 1:50@A3 date January 2010 drawn FRFC


19a Wilbury Avenue
Hove, East Sussex
BN3 6HS
tel: 01273 203230
fax: 01273 321687
email: info@taarchitects.co.uk
Turner Associates
Architects and Planning Consultants


TA 482 \03 rev.


BOROUGH OF WORTHING
DEPOSITED 18.03.10
TP. REF. No. 10 / 0214 / CCD
WB
T.P. OFFICE COPY