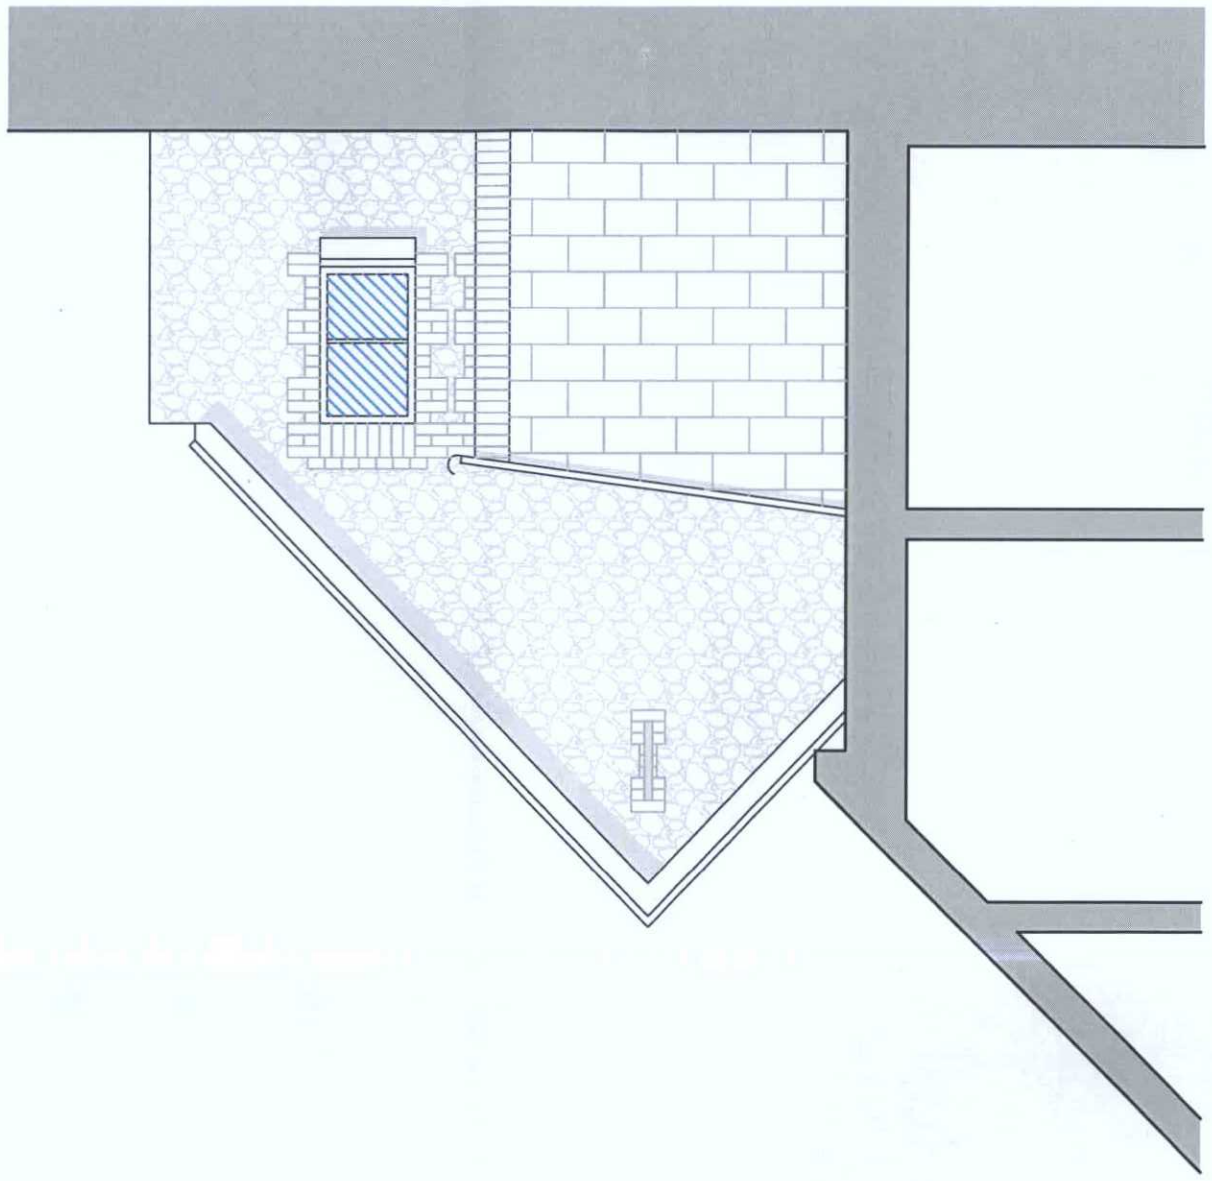

Existing Side elevation Scale 1:50@A3



rev.	date	

These drawings should be approved by local Authority

No dimensions to be scaled from this drawing. All dimensions to be checked on site. This drawing is copyright and should not be reproduced without the permission of the Architects.

client: Elaine Sinclair

project: 25 Warren Cottages
Hill Barn Lane, Worthing

drawing: Side Elevation
As Existing

scale: 1:50@A3 date: January 2010 drawn: FRFC

Turner Associates
Architects and Planning Consultants
19a Wilbury Avenue
Hove, East Sussex
BN3 6HS
tel: 01273 203230
fax: 01273 221687
email: info@taarchitects.co.uk

rev. TA 482 \04

WB 10 / 0514/CLG
TP. REF. No.
DEPOSITED 18.03.10
BOROUGH OF WORTHING

T.P. OFFICE COPY