ONLY FIGURED DIMENSIONS TO BE USED FOR CONSTRUCTION PURPOSES. ALL DIMENSIONS ARE TO BE CHECKED ON SITE PRIOR TO INSTALLATION AND THE ARCHITECT IS TO BE NOTIFIED OF ANY DISCREPENCIES.
© This drawing is copyright and must not be reproduced without the written consent of the Architect.

REV DATE DESCRIPTION

A. 15.08.23 ROOF CHANGED TO MONO-PITCH. FOOT PRINT EXTENDED TO SOUTH EAST. TO GARAGE A.

B. 13.09.23 SOLAR P.V. PANELS, ADDED.

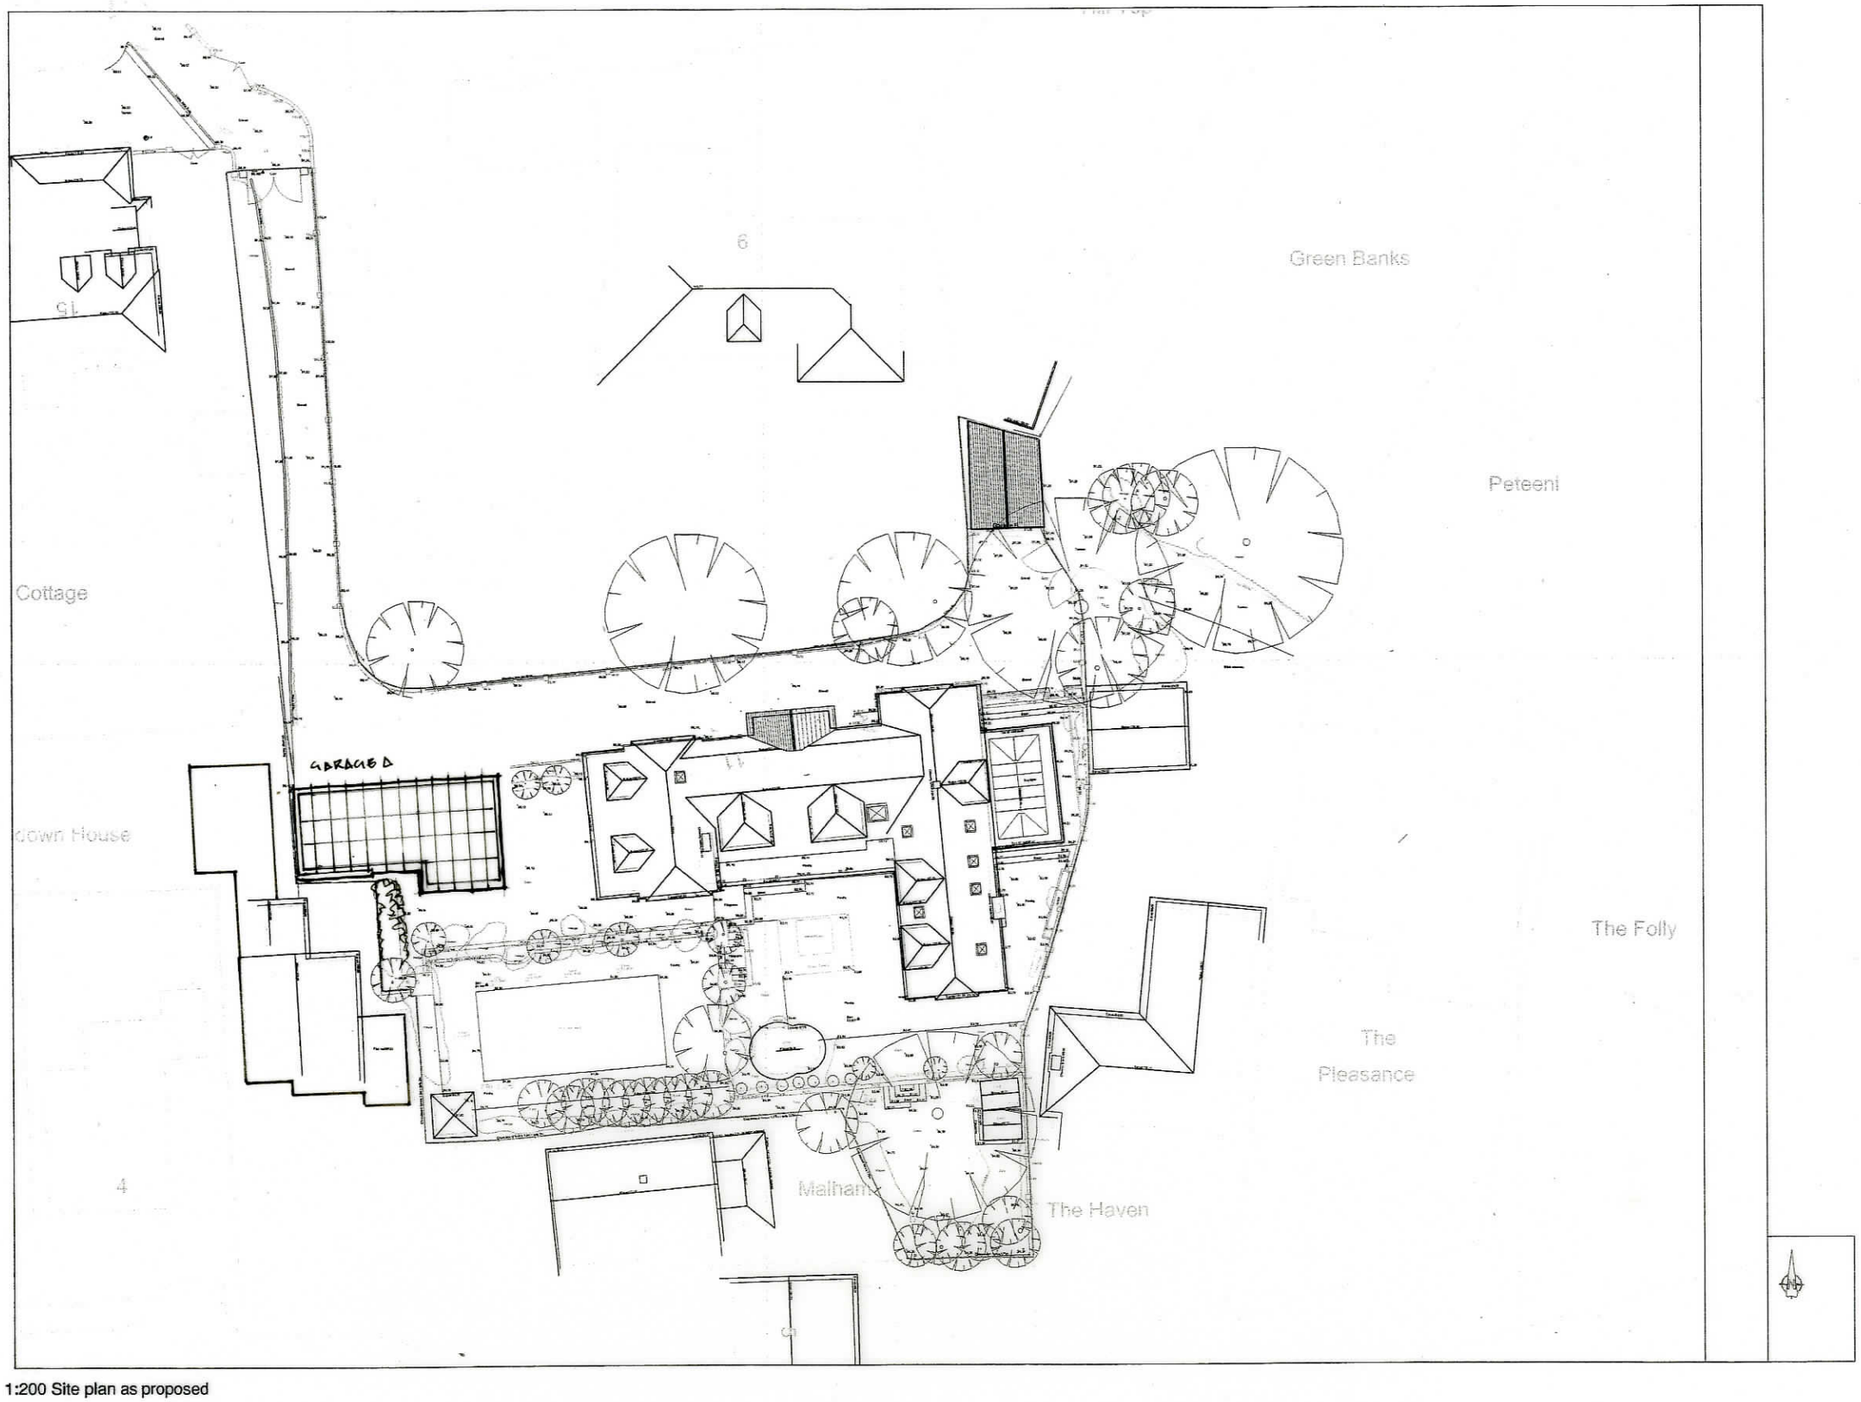

1:200 Site plan as proposed

Scale Bar 1:200

0 1 2 3 4 5 10m

PLANNING

Down House, 11 Furze Road, Worthing · Site plan as proposed

saville jones | architects

date: May 2023
scale: 1 : 200 @A1

23001 | AL(0-) | 12 B.