NOTES:

Copyright : the copyright of this drawing is vested in Studio BAM! It shall not be used without permission by anyone for any purpose. Do not scale drawings - use figured dimensions only. All dimensions to be verified and checked on site. Read the drawing in conjunction with all related drawings and specifications. Notify architect immediately of any discrepancy found therein.

DRAWING NOTES:

1 Site plan
Scale: 1:1250



2 Block plan
Scale: 1:500

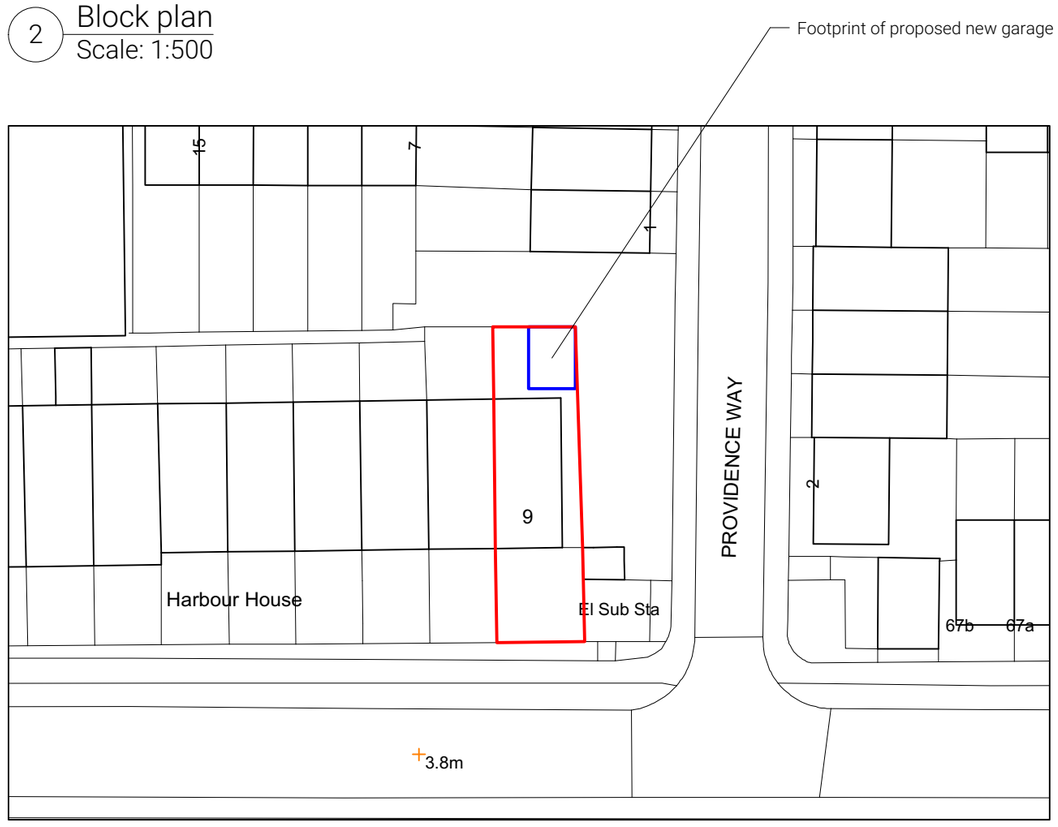

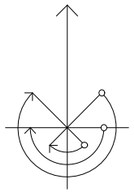

Studio BAM!
43 Stuart Road
London
SE15 3BE

www.studio-BAM.com
info@studio-BAM.com

BAM!

REV.	DATE	DESCRIPTION
A	14.09.23	SITE AREA AMENDED AND PROPOSAL ILLUSTRATED

CLIENT	Charlotte + John	PROJECT NO.	-
PROJECT	Harbour House - Garage	SCALE	See Label
ADDRESS	9 Harbour House	POSTCODE	BN43 3HZ
STATUS	Permitted Development Application		
DRAWING	SITE/BLOCK PLAN	DRG. NO.	001
		REVISION	A