


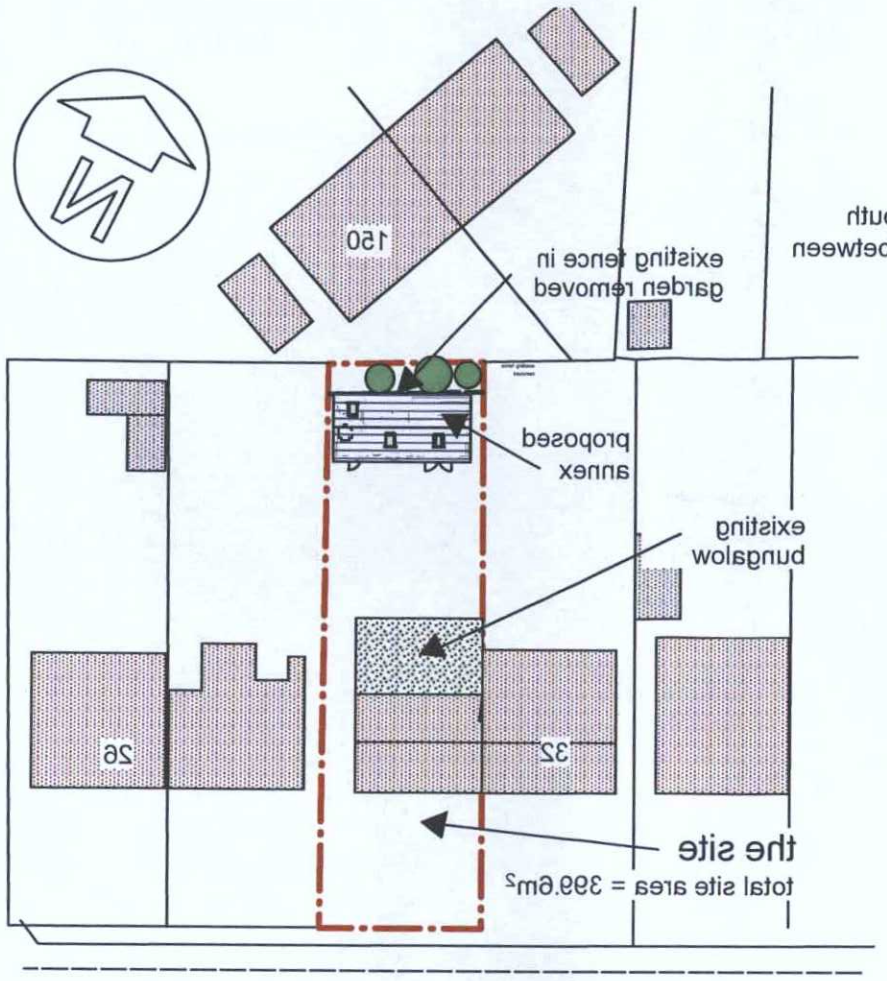


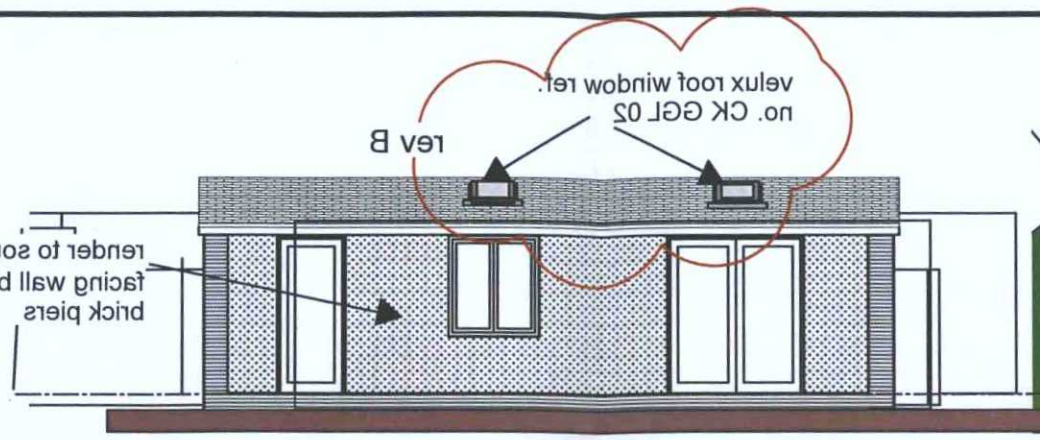


SOUTH ELEVATION scale 1:100

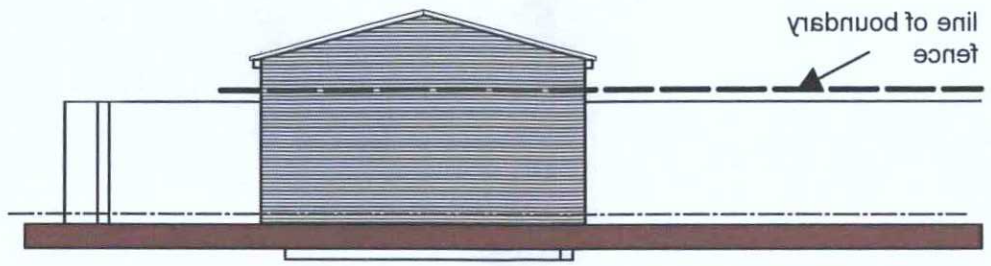


EAST ELEVATION scale 1:100

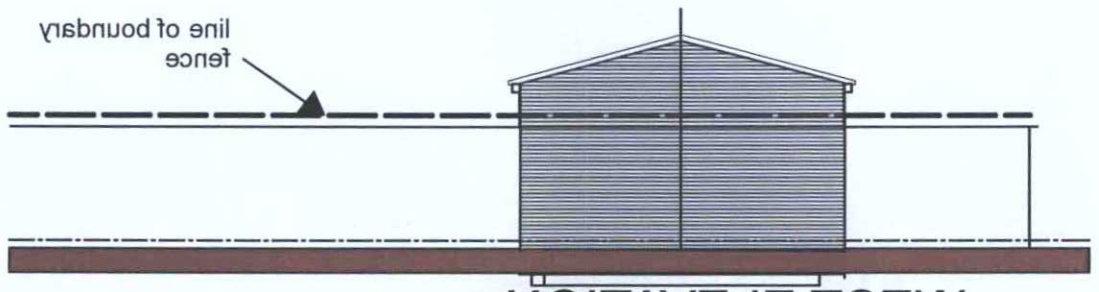

WEST ELEVATION scale 1:100

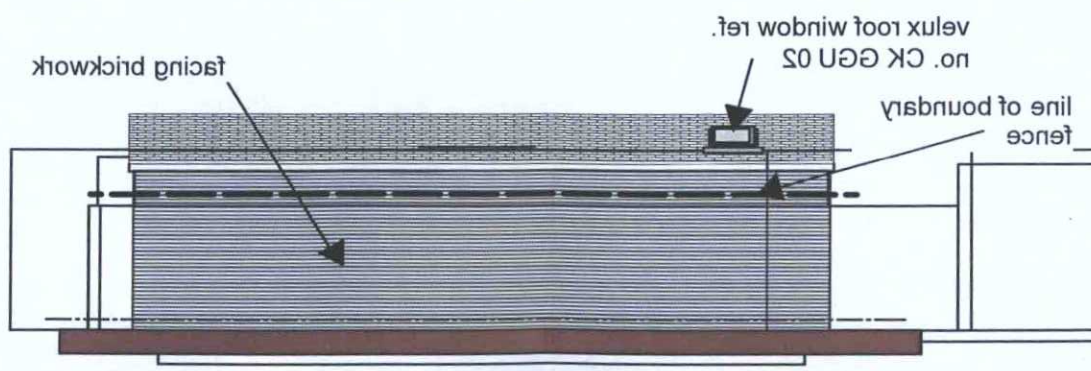


NORTH ELEVATION scale 1:100

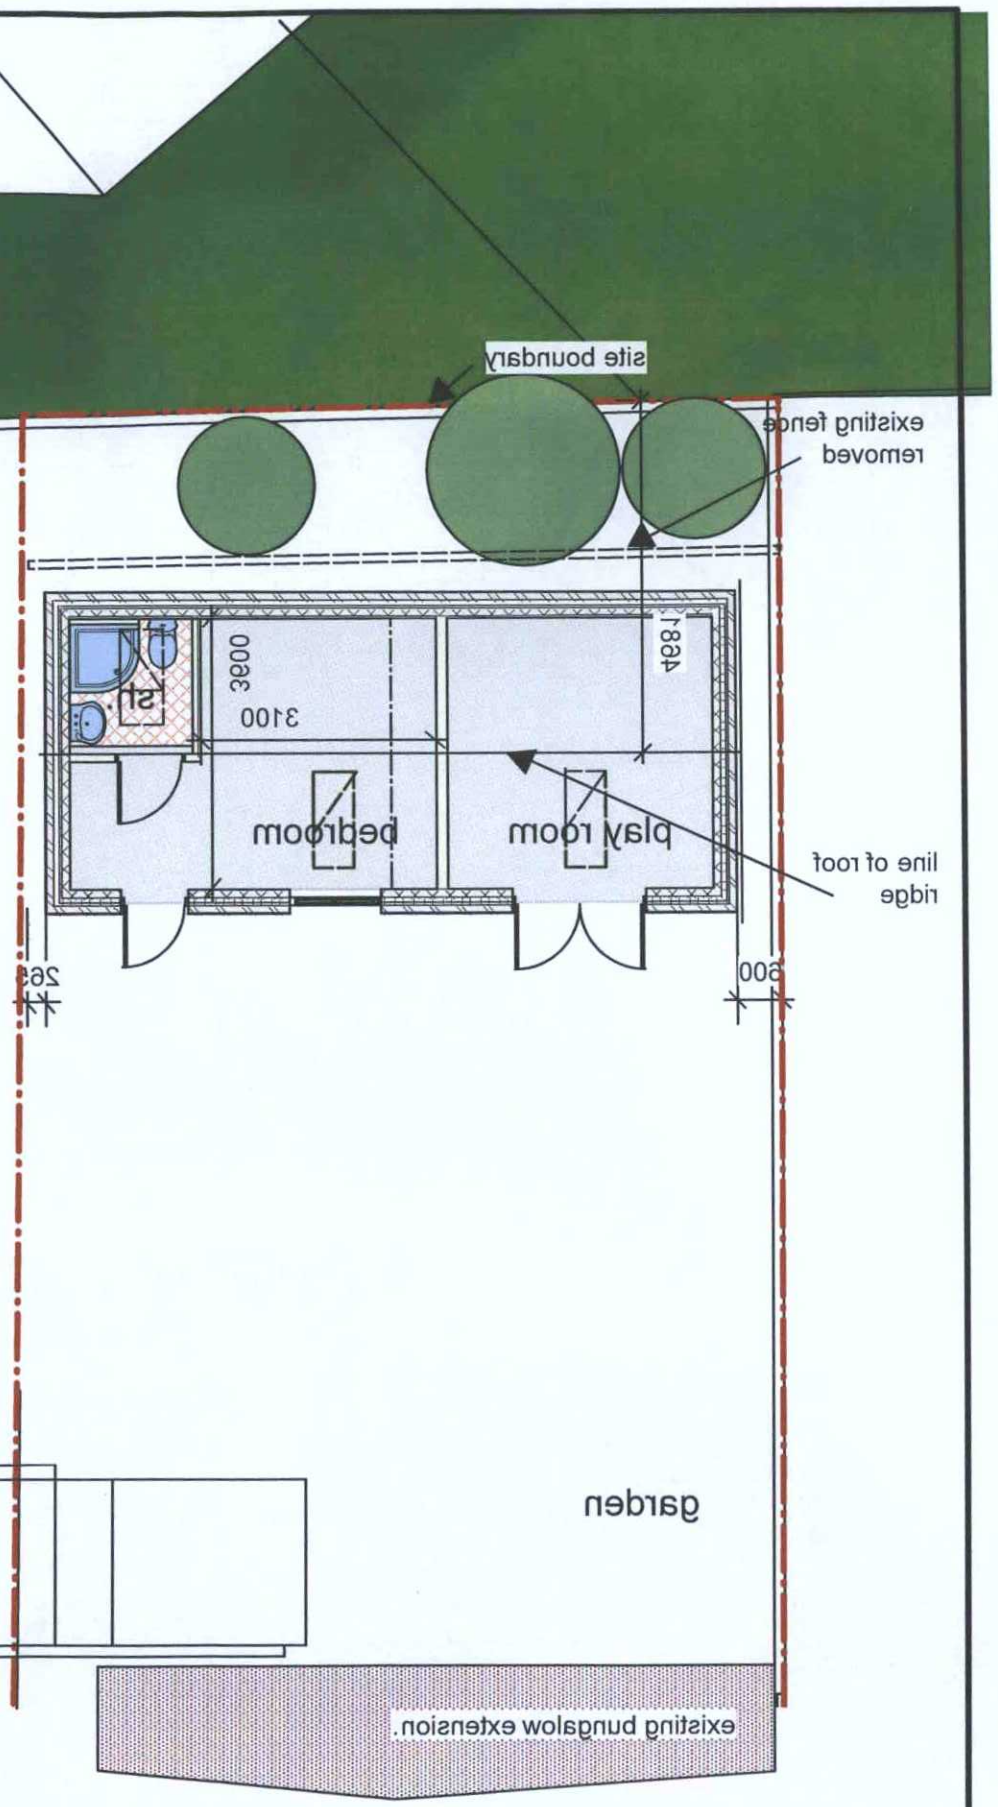

GROUND FLOOR PLAN scale 1:100

0 1 2 3 4 5 M

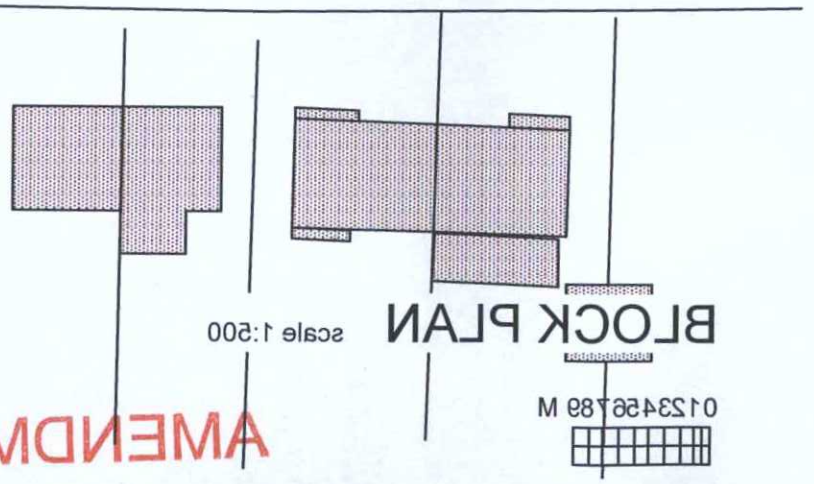

BLOCK PLAN scale 1:500

AMENDMENT

revB Nov 16 2no.roof window's location altered
revA Nov 16 roof profile altered

Richard Goodson Practice
CHARTERED ARCHITECT & DESIGNER

20 Nelson Close Sompting LANCING West Sussex BN15 0LY tel: 01903 761263
www.RichardGoodsonPractice.co.uk email: richard@RichardGoodsonPractice.co.uk

project
PROPOSED SINGLE STOREY ANNEX TO REAR OF
30 COKEHAM ROAD SOMPTING LANCING BN15 0AE
Mr & Mrs L Chart

date	scale	drawn by	drawing no.
AUG 16	1:100	REG	1611/01 B

Title
PLAN AS PROPOSED

DATE RECEIVED 16 NOV 2016

Type
PLANNING SCHEME

PLAN	AWDM/ 1480/16

ADUR & WORTHING
PLANNING SERVICES