
5, MILLCROFT AVENUE, SOUTHWICK, BN42 4RU

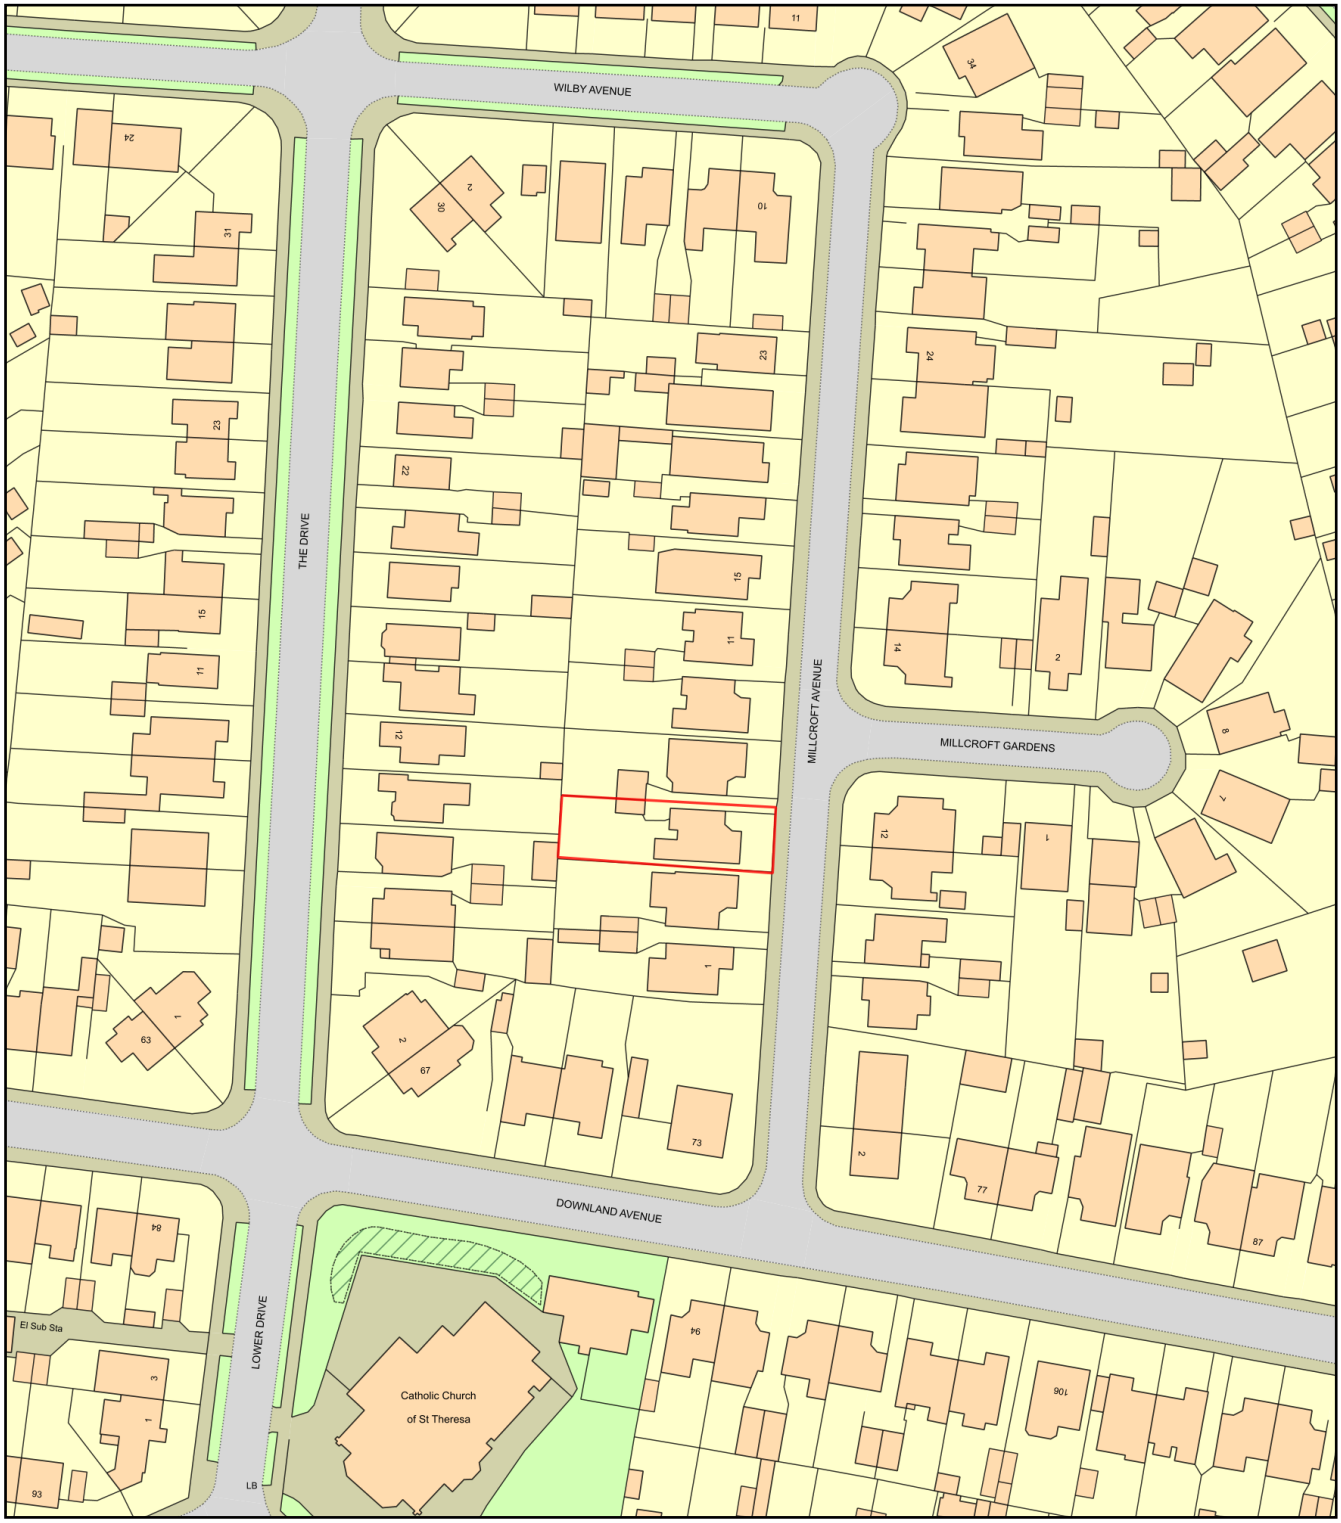

0 50
Metres

N

ReQuestaPlan

Plan Produced for: L. CLOHERTY

Date Produced: 12 Sep 2022

Plan Reference Number: TQRQM22255075919584

Scale: 1:1250 @ A4

© Crown copyright and database rights 2021 OS 100042766