
AVM Design 83, SOUTH STREET, TARRING, WORTHING, WEST SUSSEX, BN14 7ND. T: ++44(0)1903534181 M: ++44(0)7711821333 E: avmdesign1@aol.com


THIS DRAWING REMAINS THE COPYRIGHT OF AVM Design & SHALL NOT BE COPIED IN ANY FORMAT WITHOUT SPECIFIC APPROVAL IN WRITING

AVM Design

DRAWING NO: 1715/15	REVISION: A
DRAWING TITLE: BLOCK PLAN	SCALE: AS NOTED @ paper size A3
CLIENT: L. MORRELL	DATE: APRIL 2015
PROJECT: LOFT CONVERSION WITH DORMER TO REAR, HIP TO GABLE ENDS & RIDGE RAISED 150mm. REAR EXTENSION (SEE APPLICATION AWDM/0334/14	DRAWN: AVM
LOCATION: 12, PRATTON AVENUE, LANCING BN15 8UN	

BLOCK PLAN 1:500

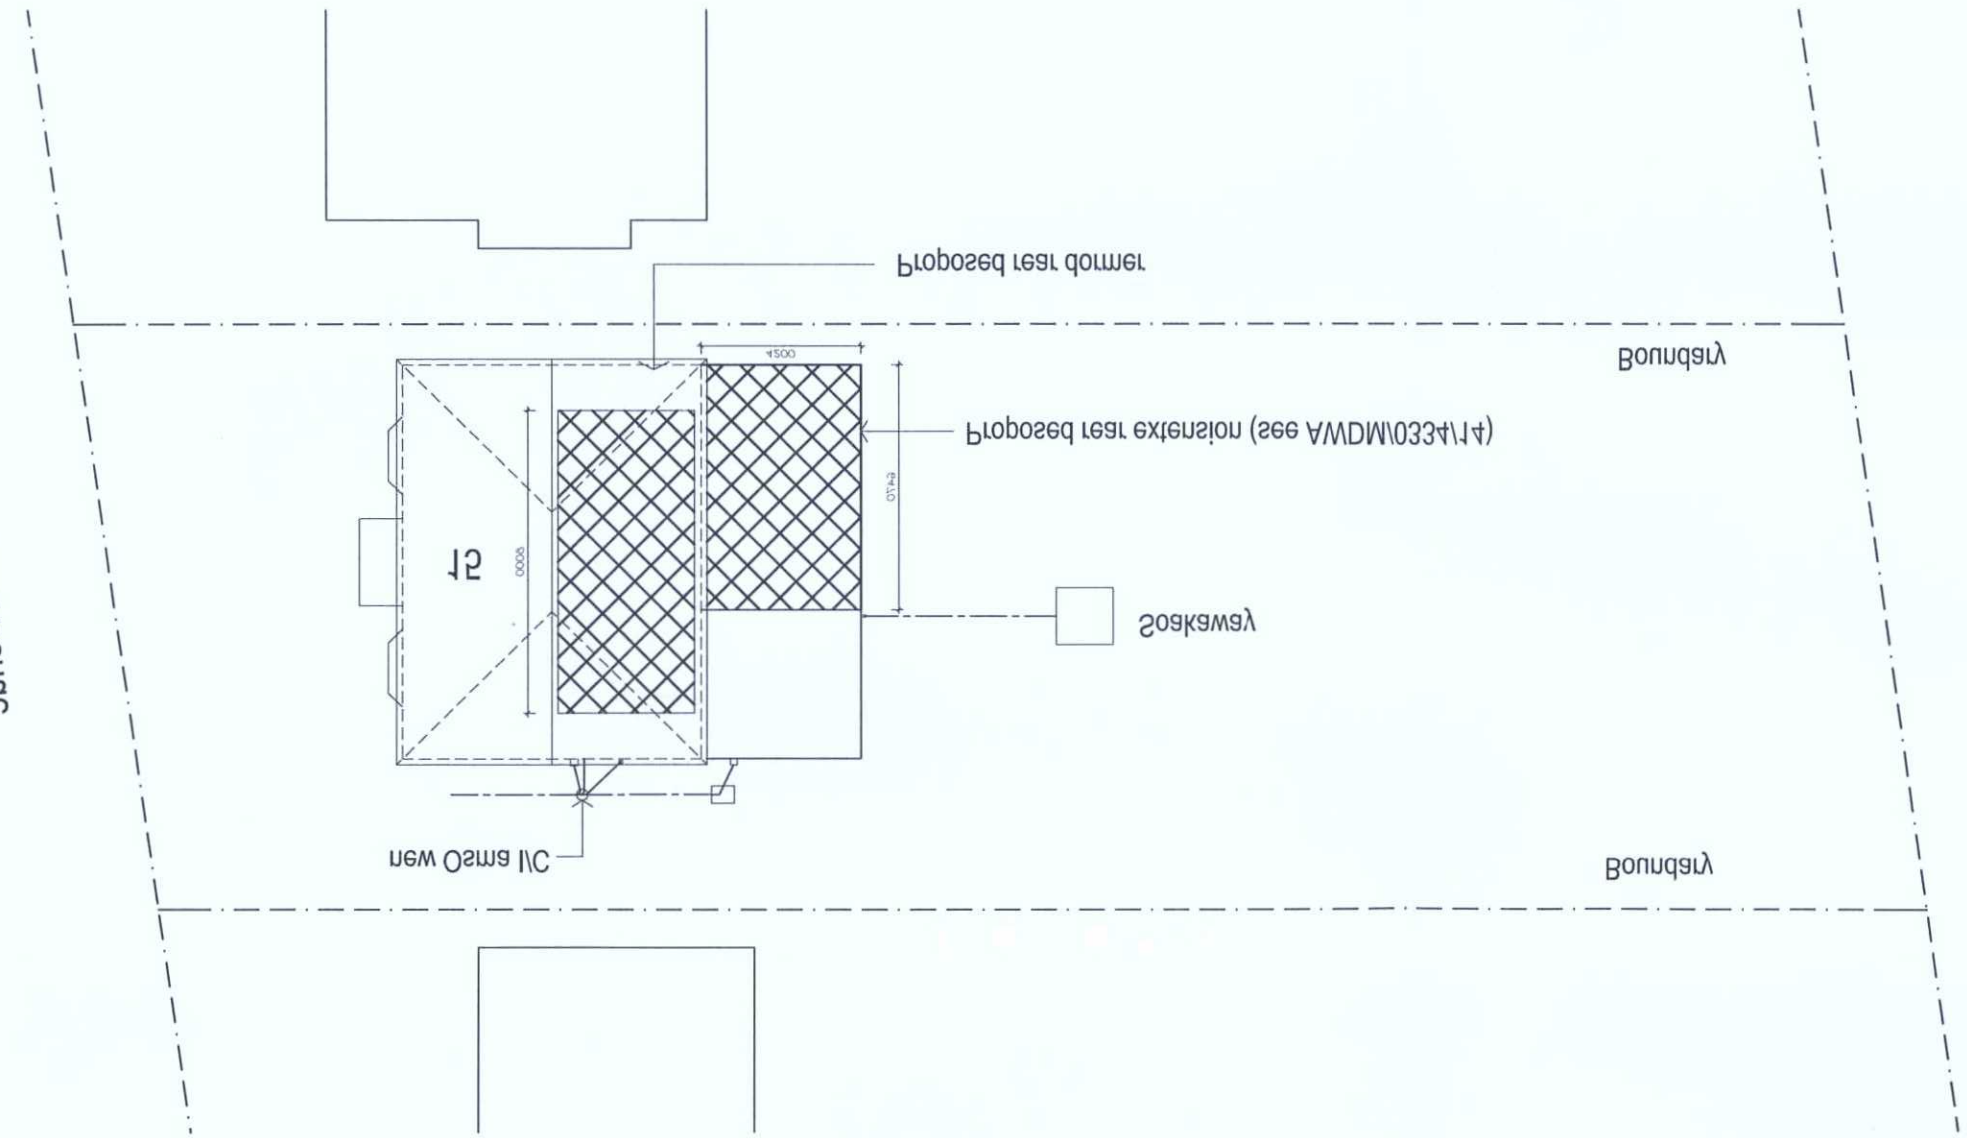

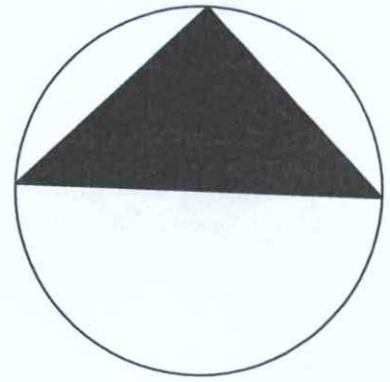

ADUR & WORTHING PLANNING SERVICES

PLAN	AWDM/0758/15
DATE	1/9/15
AVAND	

AMENDMENT