

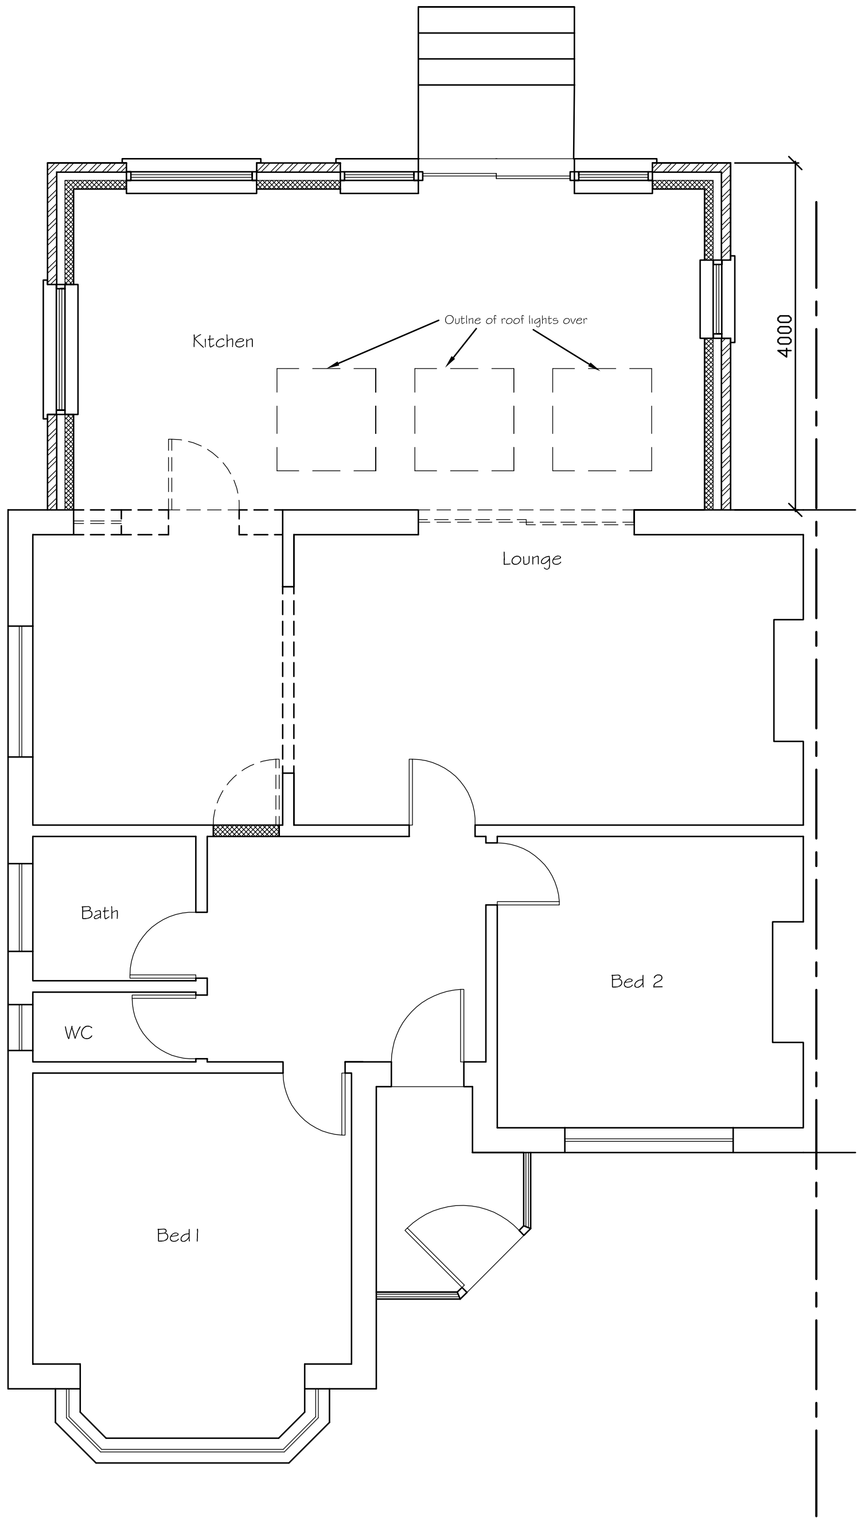



Proposed Floor Plan

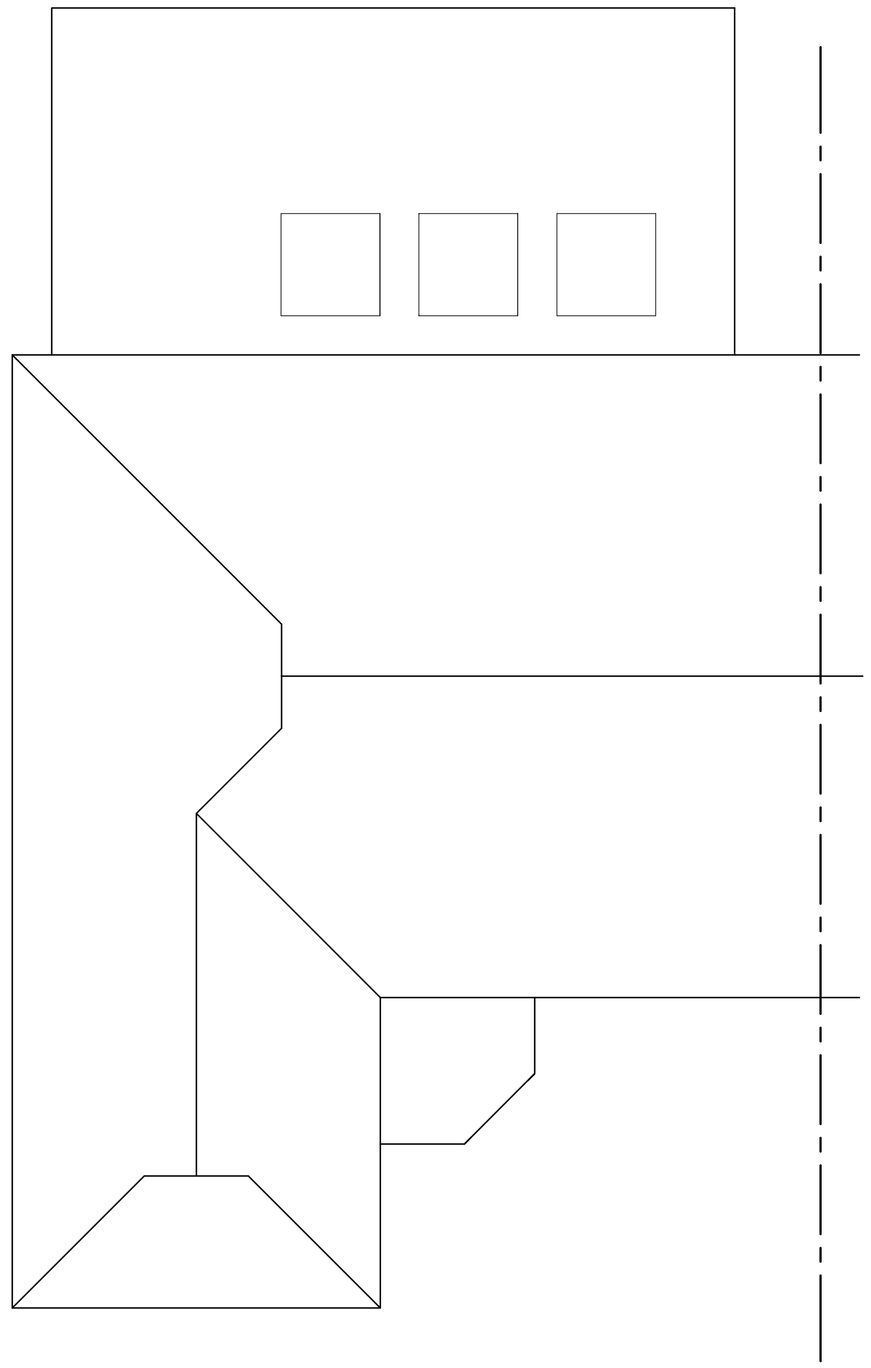

Proposed Roof Plan

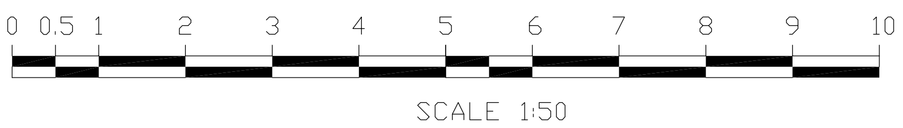


SCALE 1:50

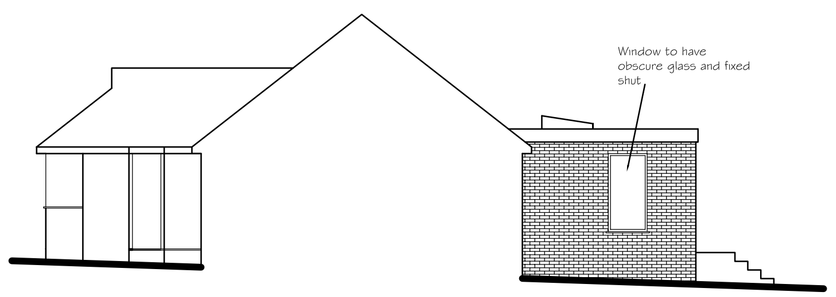


Proposed Rear (North-West) Elevation



Proposed Rear (South-West) Elevation

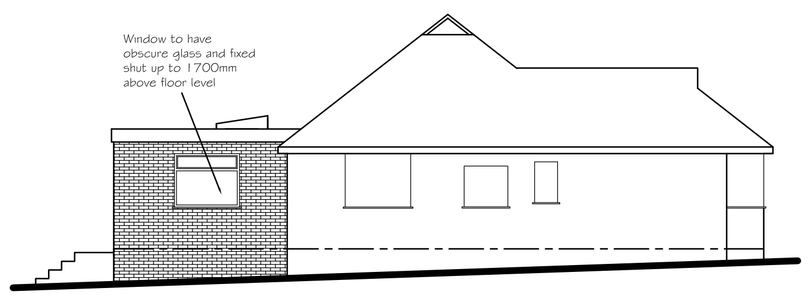

Proposed Side (South-East) Elevation

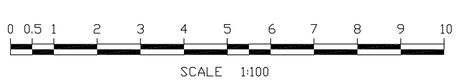

SCALE 1:100

Tony Rogers
Building Consultants
Address: 40 Dawn Crescent, Upper Beeding
West Sussex, BN44 3WH
Telephone: 01903 815225 Fax: 01903 815225

Rev.	Date:	Revision Description:
A	May 2025	South-East window noted as obscure glass
		and additional window to North-West
		elevation

Client: Mr & Mrs G Naisbit

Address: 74 Western Road
Lancing
West Sussex
BN15 8SA

Project: Proposed single storey rear extension

Scale: 1:50 1:100
Paper Size A1

Date: March 2023

Drawing No: 23/1536/02

Drawn By: AWR

Revision: A