
Location Plan

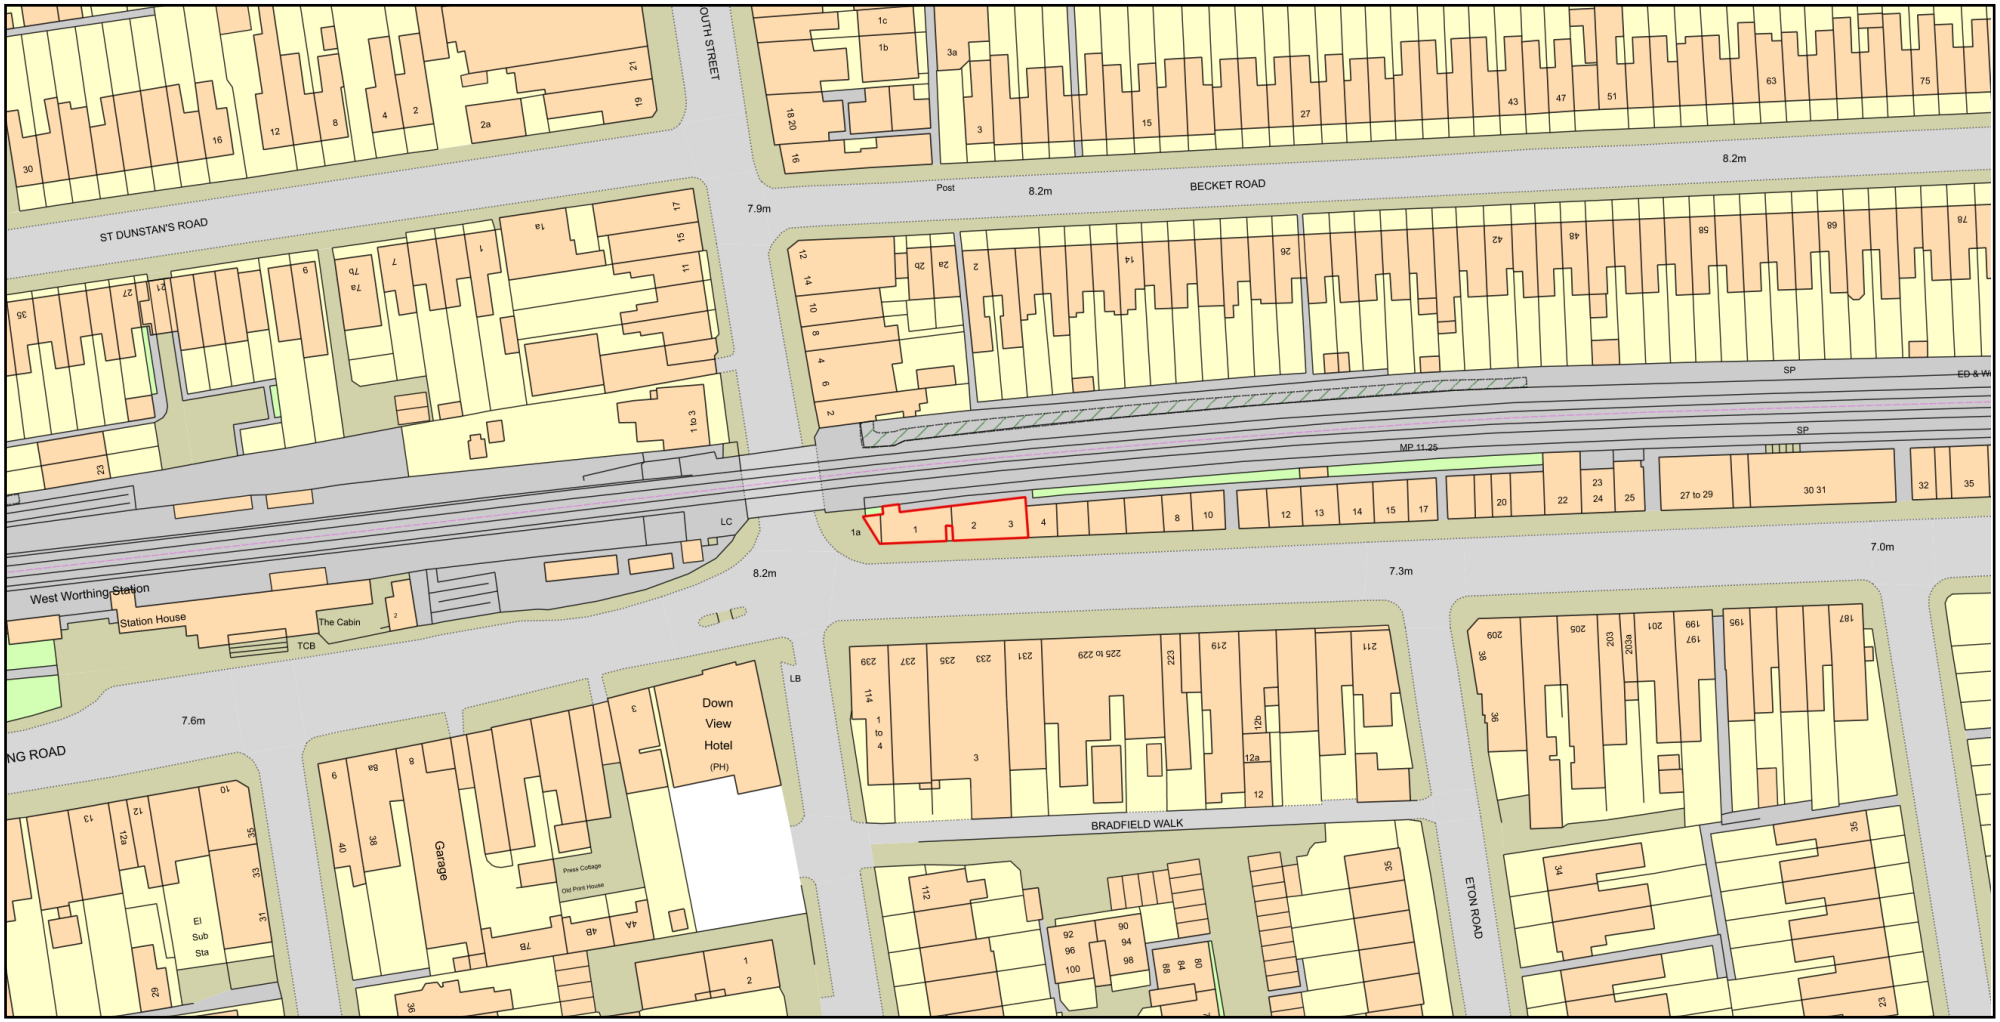

0 50

Metres

N

ReQuestaPlan

Plan Produced for: DFC Property Management

Date Produced: 13 Jan 2023

Plan Reference Number: TQRQM23013120300371

Scale: 1:1250 @ A4

© Crown copyright and database rights 2021 OS 100042766