

Manufactured an LED internally illuminated fascia sign in RAL7016 Grey composite aluminium the text and logos fret cut and flush inlayed.

NT


Section

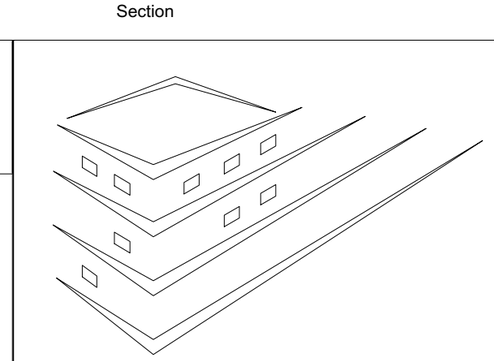


Cross Section

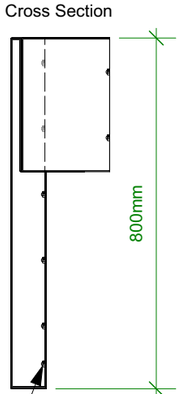

Plan

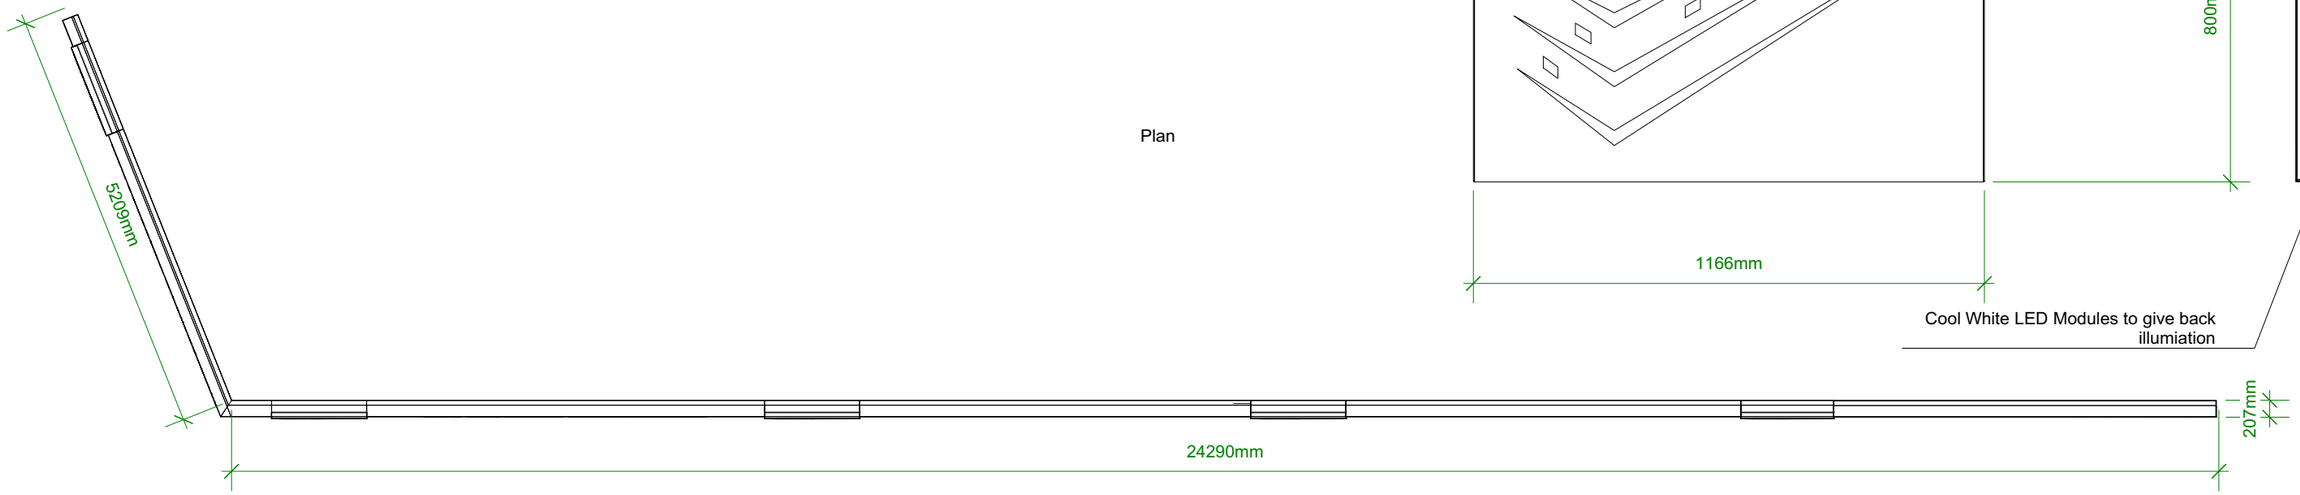

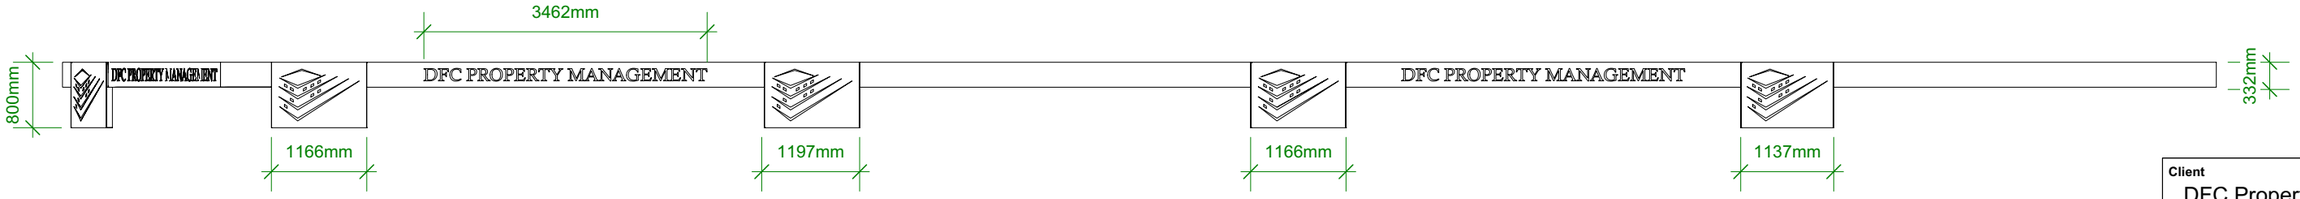



Client	DFC Property Management
Project	Refurbishment
Location	2-3 New Broadway Tarring Road Worthing BN11 4EP
Sheet Title	Fascia Sign
Scale 1:75	**Paper Size** A3
Drawing No. AW27032305	**Revision No.**
Date 27/03/2023	**Drawn by** AW

General notes

1. **All dimensions to be checked on site and not scaled from the drawing.**
2. **All dimensions in millimetres (unless otherwise stated).**
3. **This drawing does not represent a full specification of works or materials.**

© Copyright. Xeyet Limited have copyright to the designs within this drawing. Any infringement will be taken seriously and will result in action being considered.

excite
T 01903 891618 E info@xeyet.co.uk