


24 ST WILFREDS ROAD, WORTHING

Existing 01

March 2026

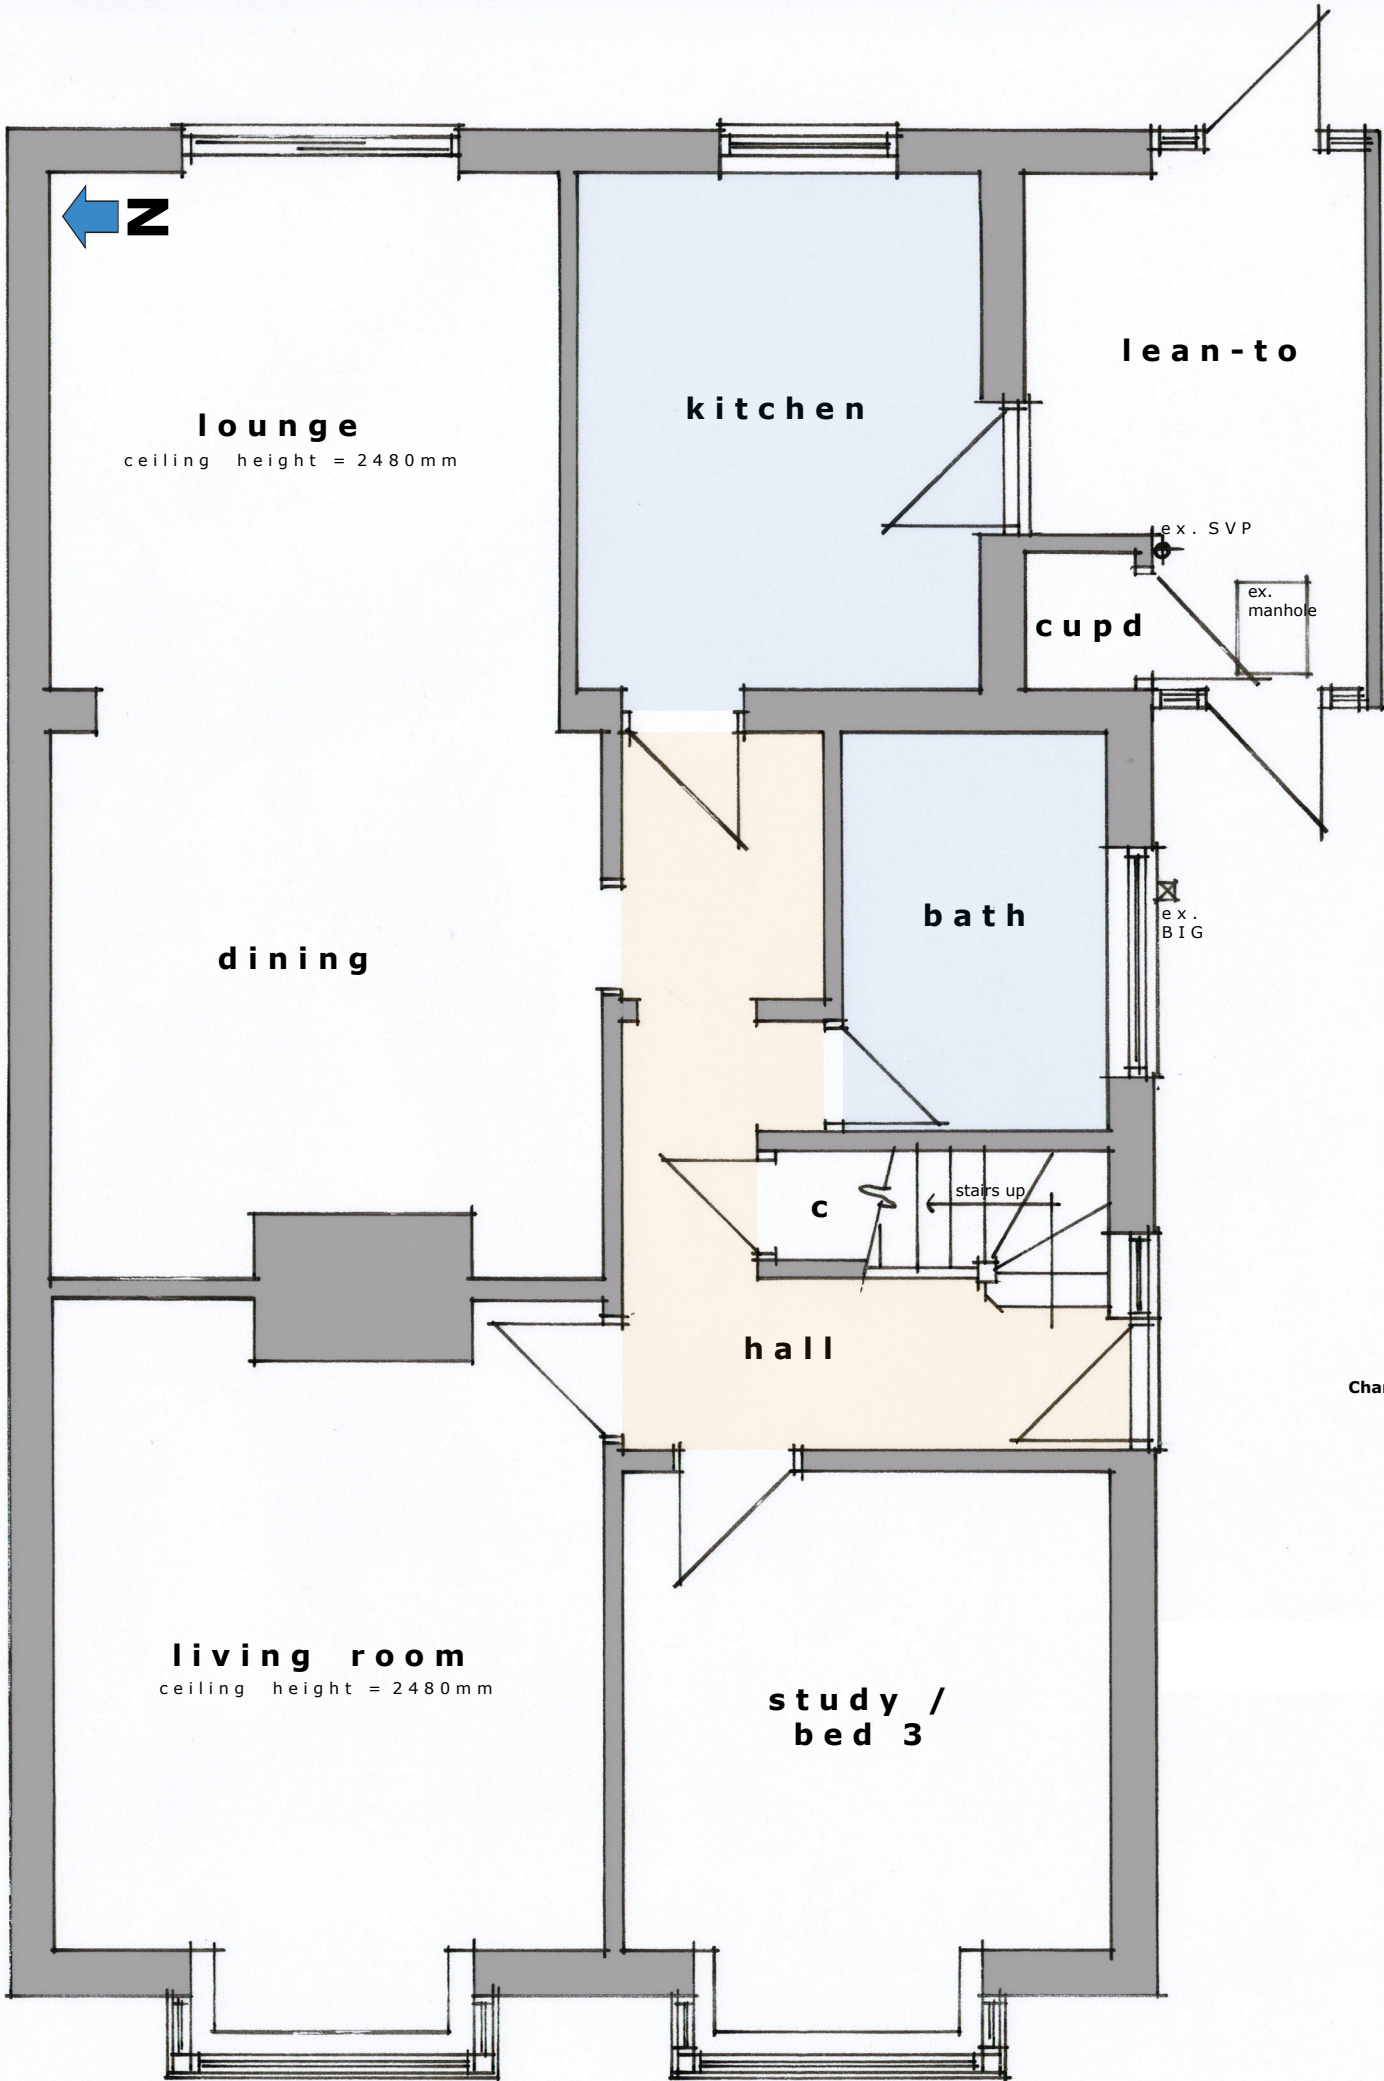


GROUND FLOOR PLAN 1:50 @ A3

0 1 2 3 4 5m

metres

WAYNE GANDER MCIAT
Chartered Architectural Technologist
98 Durrington Lane
WORTHING
West Sussex
BN13 2RQ
M - 07808 887896
E - waynegander08@gmail.com

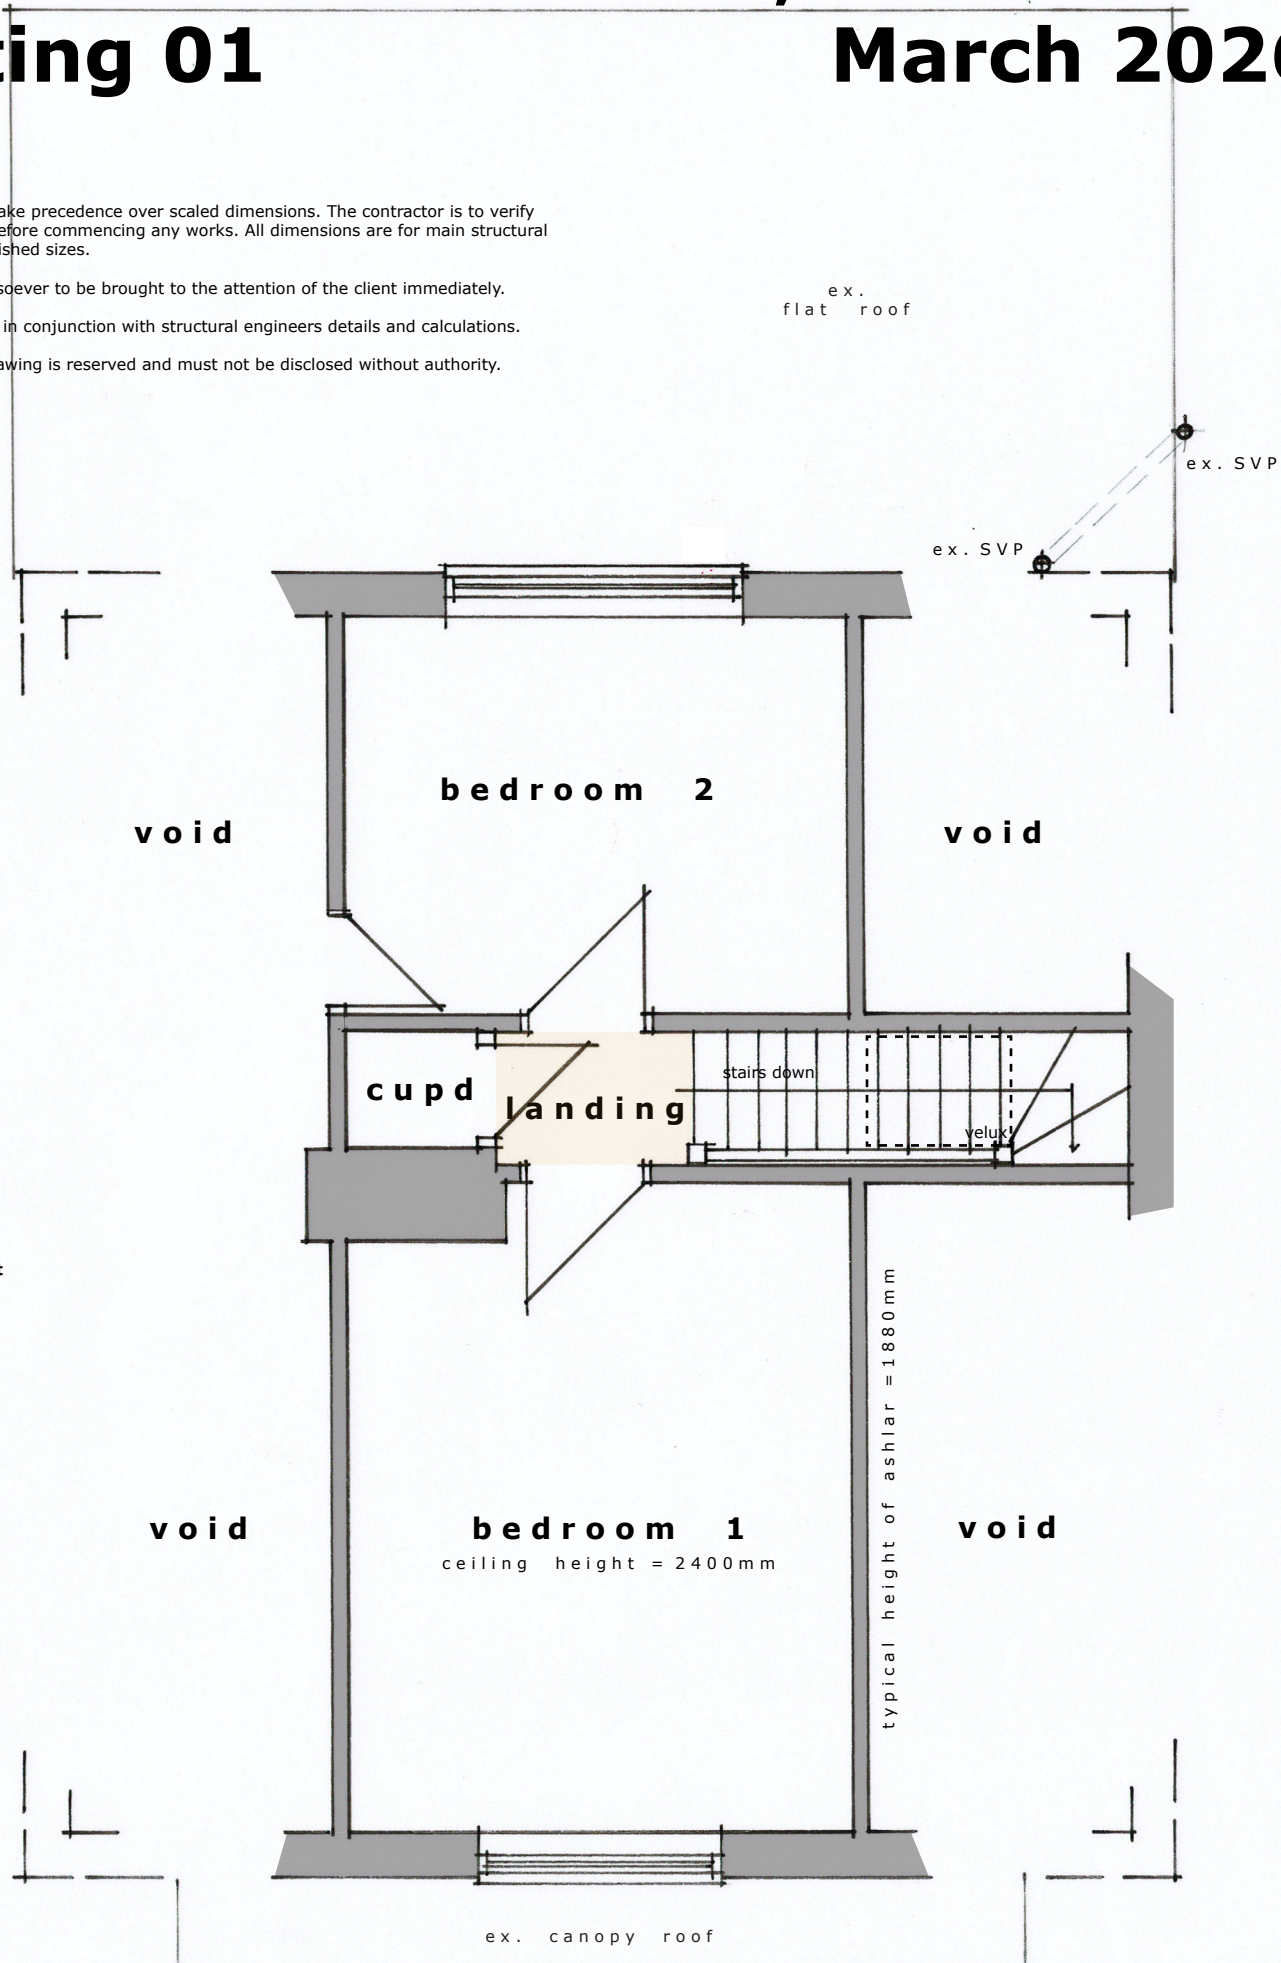

1st FLOOR PLAN