A3

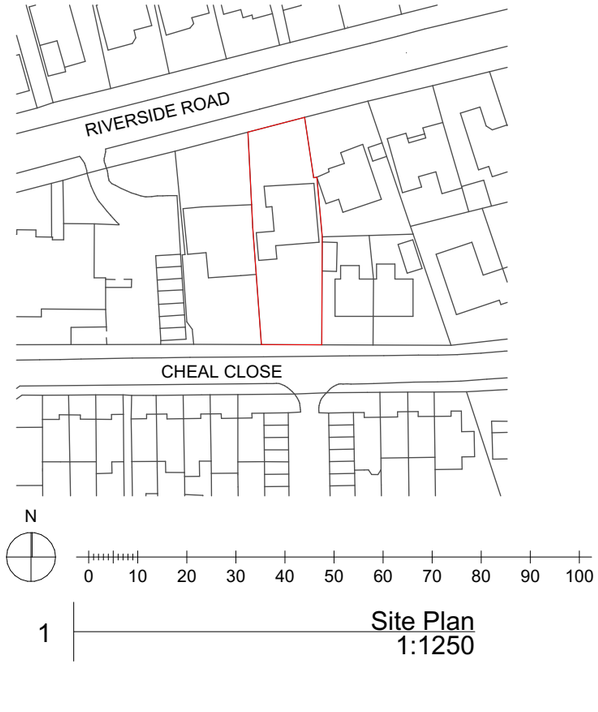

1 Site Plan
1:1250



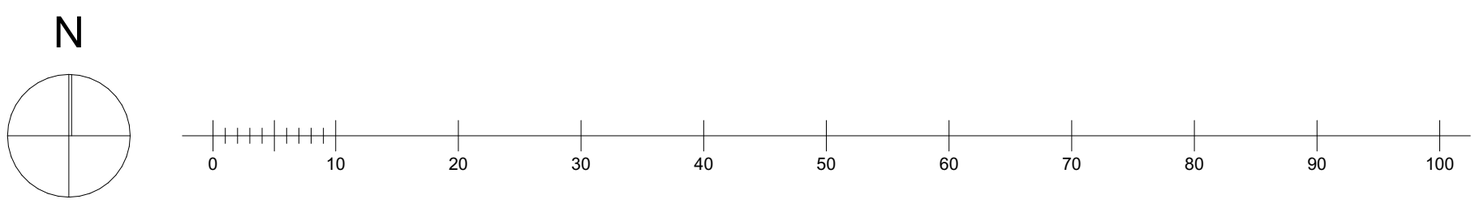

2 Block Plan
1:500

THIS DRAWING IS THE COPYRIGHT OF THE AUTHOR AND MAY BE REPRODUCED EITHER IN HARD COPY OR IN ELECTRONIC FORMA FOR THE INTERNAL USE OF THE RECIPIENT IN CONNECTION WITH THIS PROJECT ONLY. THIS DRAWING MAY NOT BE REPRODUCED FURTHER NOR AMENDED OR EXTRACTED FROM NOR USED FOR A OTHER PURPOSE WITHOUT THE PRIOR WRITTEN CONSENT OF TH AUTHOR

DO NOT SCALE FROM THIS DRAWING, USE FIGURED DIMENSIONS ONLY

THIS DRAWING MUST BE READ IN CONJUNCTION WITH ALL OTHER RELATED DRAWINGS AND DOCUMENTATION. ANY DISCREPANCY BETWEEN DRAWINGS AND DOCUMENTATION IS TO BE REPORTED IMMEDIATELY TO THE AUTHOR

IT IS THE CONTRACTOR'S RESPONSIBILITY TO CHECK ALL DIMENSIONS ON SITE, ANY DISCREPANCY TO BE REPORTED IMMEDIATELY TO THE AUTHOR

DETAILS AND SIZES SHOWN ARE INDICATIVE ONLY AND ARE SUB. TO CONFIRMATION BY THE RELEVANT SPECIALIST SUB-CONTRACTOR

THE AUTHOR ASSERTS ITS MORAL RIGHTS TO BE IDENTIFIED AS T AUTHORS OF THIS DRAWING AND THE WORK OF ARCHITECTURE COMPRISING THE PROJECT

C 20.12.23 General update
B 07.11.23 General update
A 28.10.23 Planning application
- 23.08.23 CoL application
revision

Riverside
project

Site and Block Plan
dwg name

23 001 000 C
dwg id

Existing
stage