Proposed New Extension

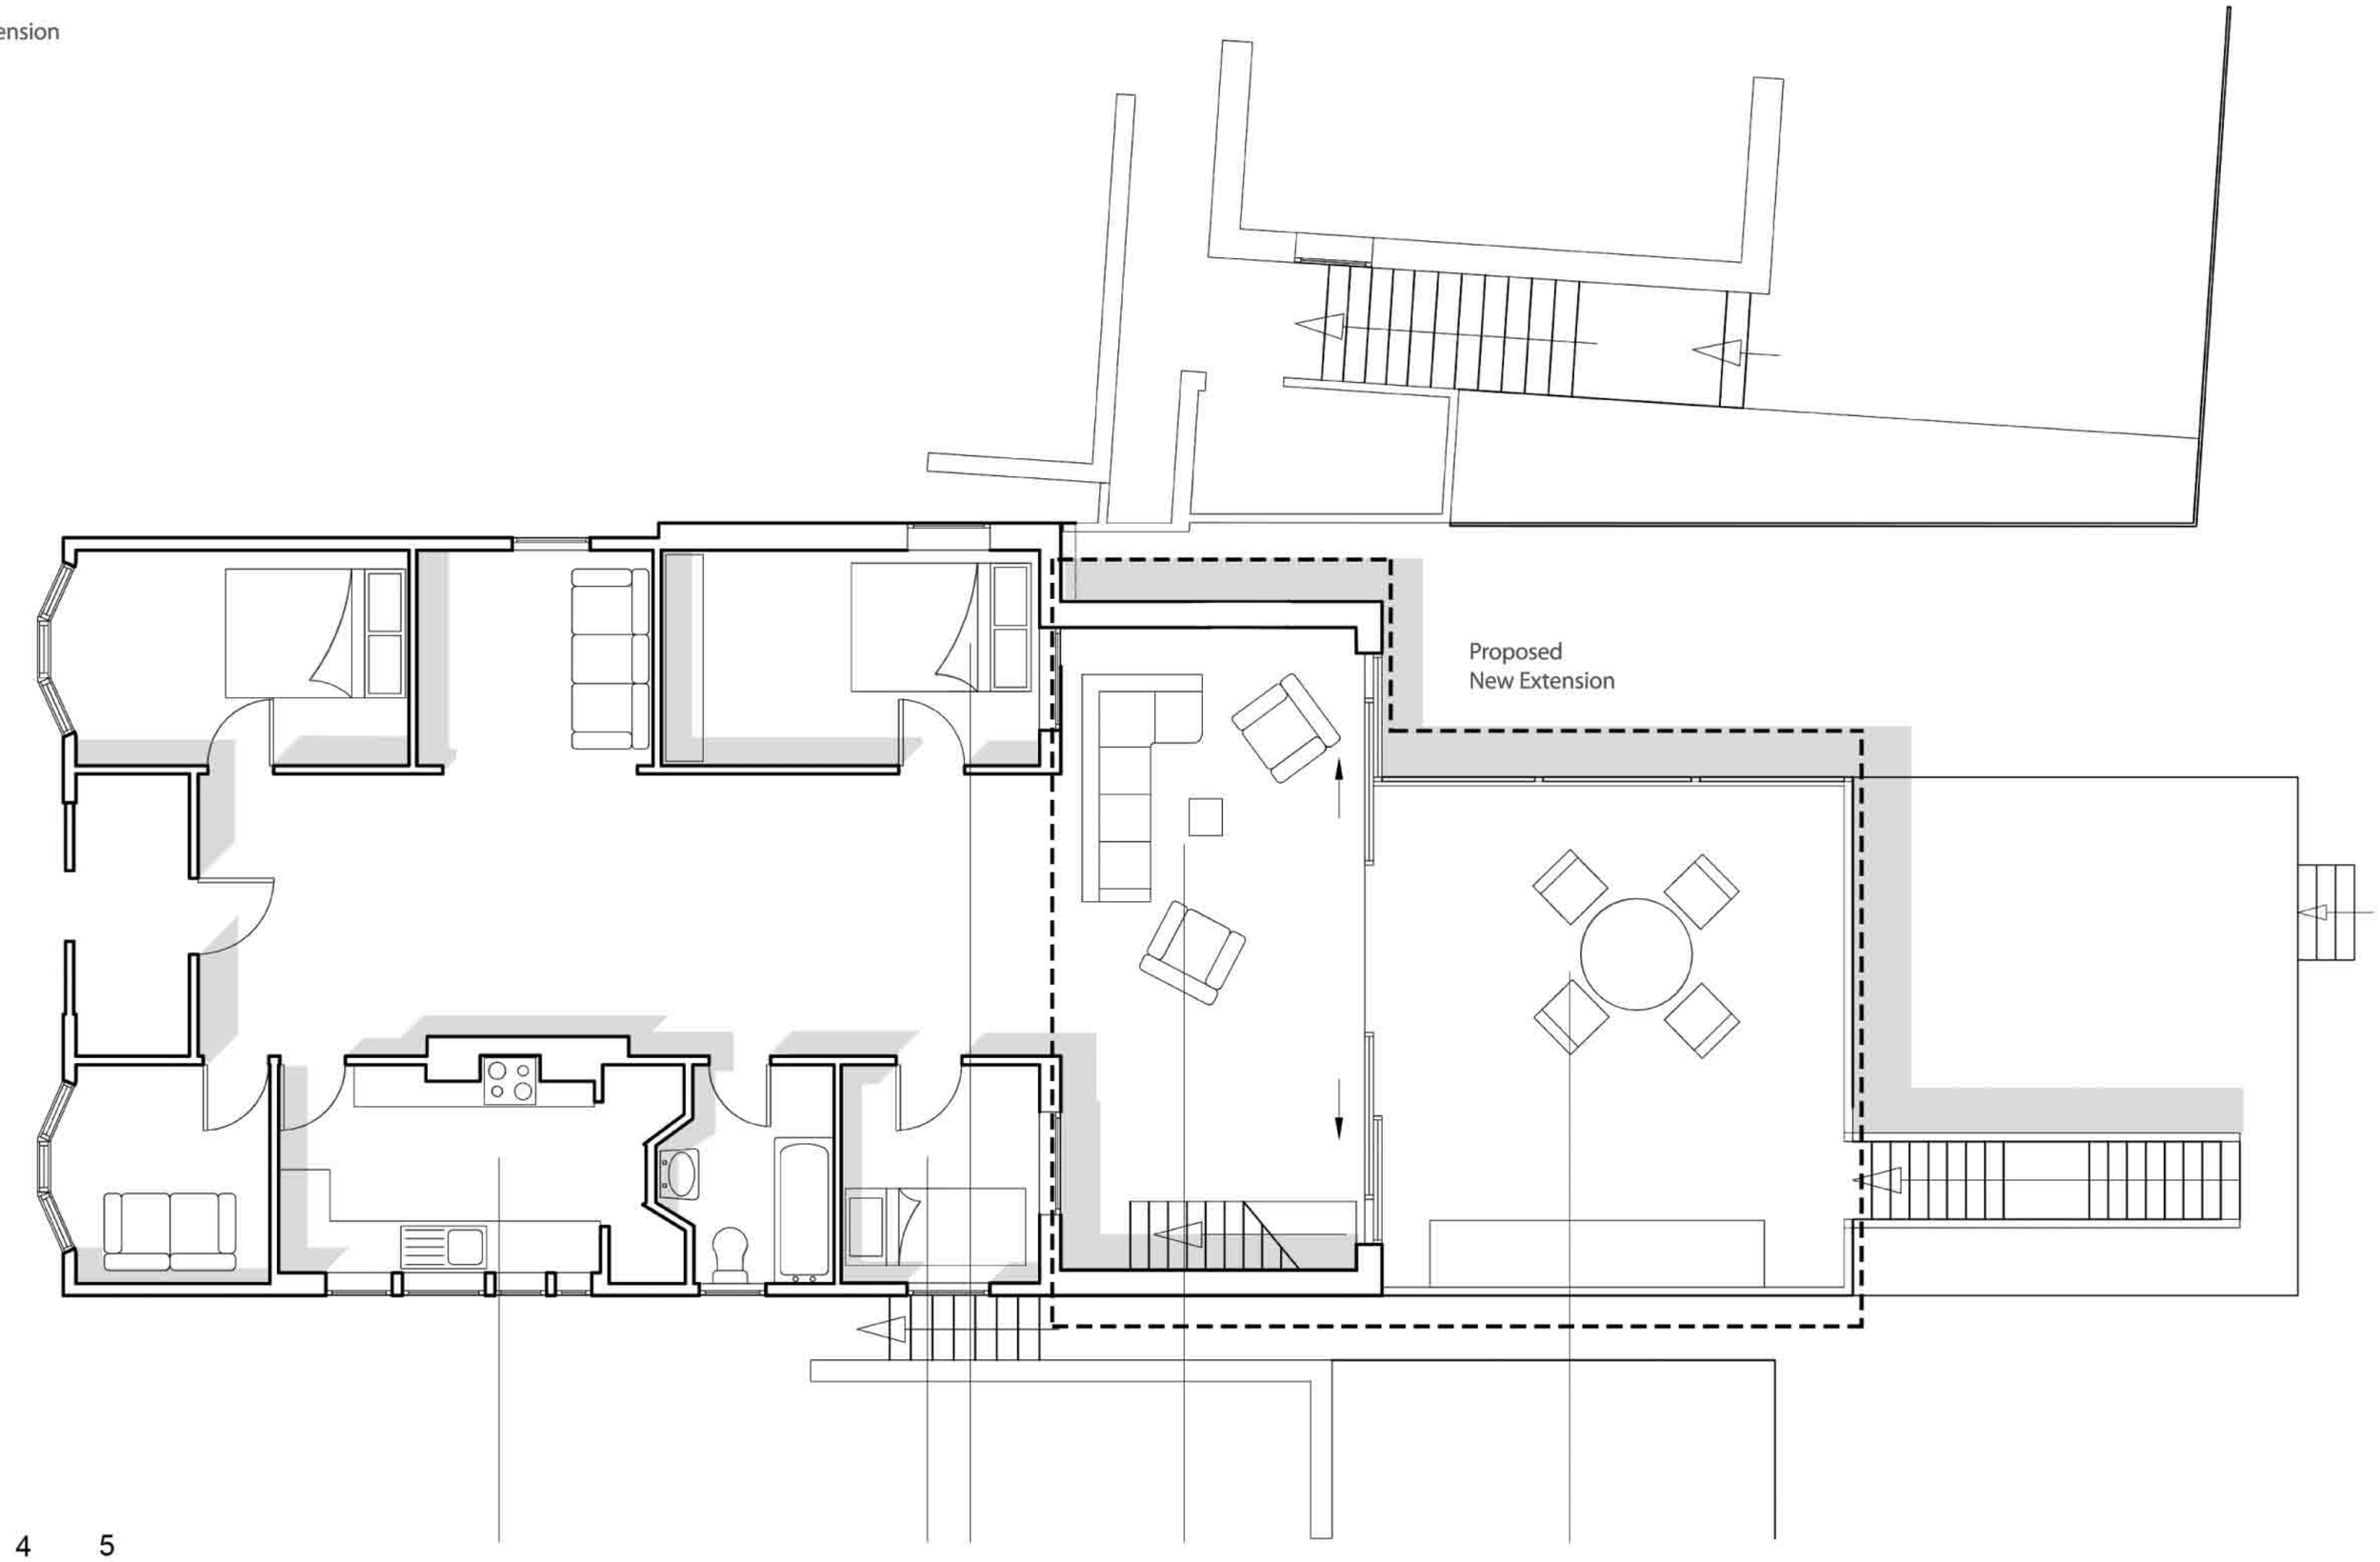

1 0 1 2 3 4 5

metres

rev	date	by	description	chkd
P4	26.04.2018	MH	East elevation's one window removed	RF
P3	11.04.2018	PM	Access to ground floor deck adjusted	RF
P2	16.03.2018	PM	1800 New England Balustrades added	RF

drawing status

PLANNING SUBMISSION

Copyright of CPMG Architects Limited 2017. All rights reserved. No part of this publication may be reproduced, stored in any retrieval system or transmitted in any form or by any means without prior permission of CPMG Architects Limited. Do not scale from drawing, use figured dimensions only. All dimensions to be checked on site.

ISO 9001: 2015 Quality Management
ISO 14001: 2015 Environmental Management
PAS 1192-2: 2013 Building Information Modelling

job title

60 Brighton Road Extension
Lancing

drawing title

Proposed floor plan L01

-

cpmg

ARCHITECTURE INTERIOR DESIGN VISUALISATION

CPMG Architects Ltd
Nottingham 23 Warser Gate, Nottingham, NG1 1NU tel: 0115 958 9500
London 31 / 35 Kirby Street, London, EC1N 8TE tel: 0207 492 1805
www.cpmg-architects.com enquiries@cpmg-architects.com

drawn by	date	checked by	scale
PW	04.01.2018	RF	1:100
job no.	drawing no.	revision	media
8251	20-002	P4	A3

J:\8251 Brighton Road Lancing\0-00 BIM\0-03 AutoCAD\Sheets\A-P-Plans\A-G2-P-GAs\A-G2-P-GA_L01 Proposed.dwg

Printed: 11 April 2018 10:46:06

CutePDF Writer