

1:200 Scale in Meters 0 5 10 15 20

1:100 Scale in Meters 0 2.5 5 7.5 10

1:50 Scale in Meters 0 1 2 3 4 5 6 7 8 9 10

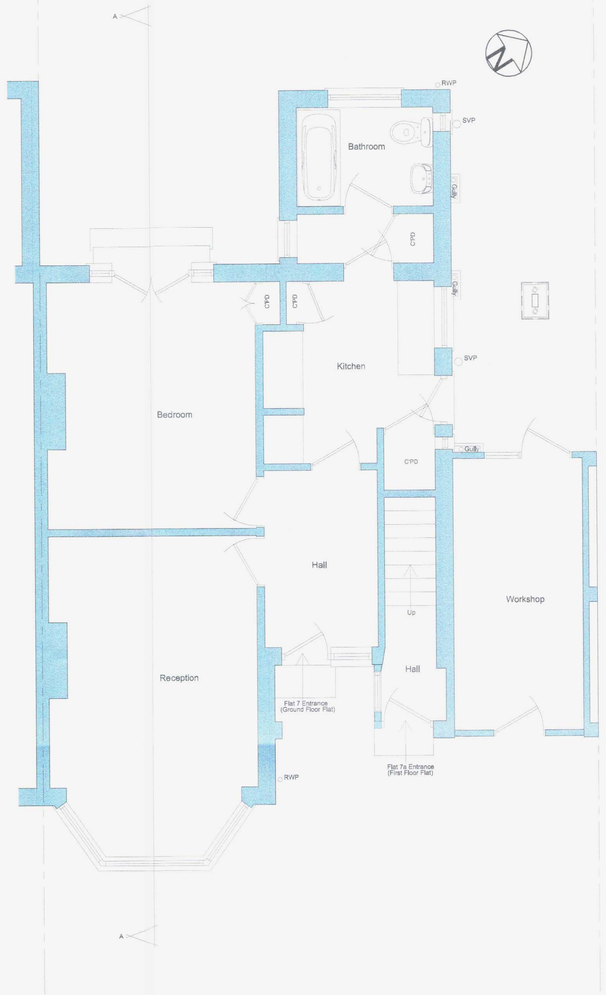

Existing Ground Floor Plan
Scale 1:50 @A1 / 1:100@A3

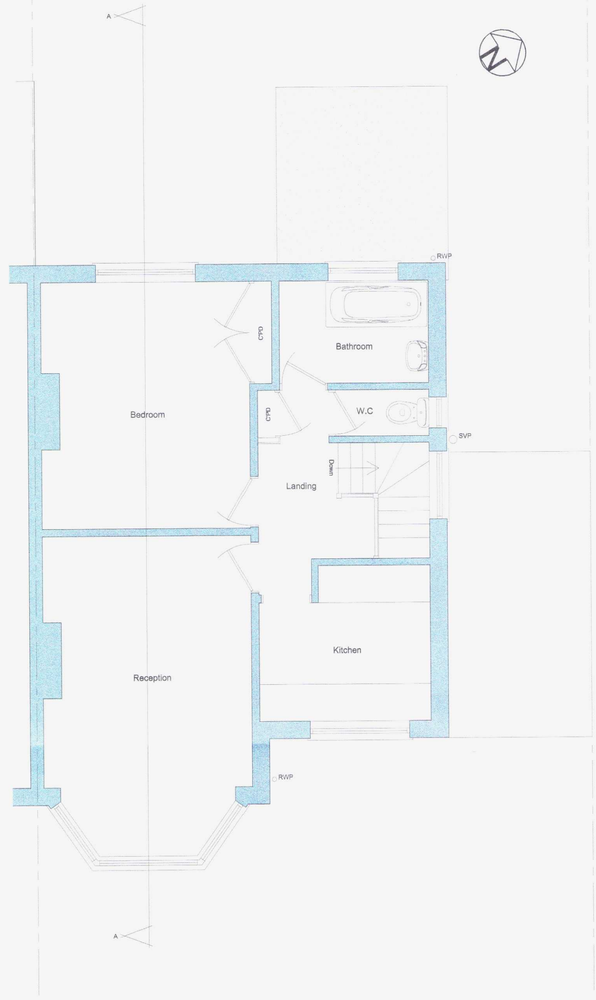


Existing First Floor Plan
Scale 1:50 @A1 / 1:100@A3

ADUR & WORTHING
PLANNING SERVICES
PLAN AWDM/0862/16
DATE VALID Rec'd 6/7/16

Notes

AMENDMENT

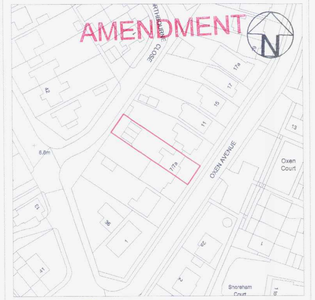

Location Plan (Existing)
Scale 1:1250 @A1 / 1:2500@A3

1:1250 Scale in Meters 0 25 50 75 100

1:2500 Scale in Meters 0 50 100 150 200



Site Plan (Existing)
Scale 1:500 @A1 / 1:1000@A3

1:500 Scale in Meters 0 10 20 30 40

1:1000 Scale in Meters 0 25 50 75




Existing Front Elevation
Scale 1:100 @A1 / 1:200@A3



Existing Side Elevation
Scale 1:100 @A1 / 1:200@A3



Existing Rear Elevation
Scale 1:100 @A1 / 1:200@A3

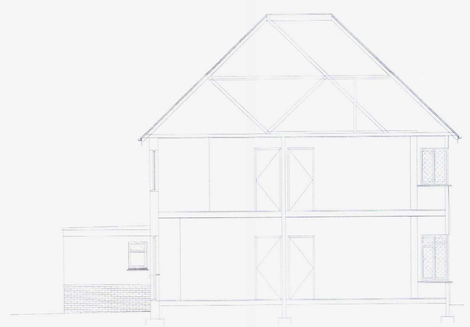

Existing Rear Section A-A
Scale 1:100 @A1 / 1:200@A3

Rev.	Date	Revision Detail / Comments
C	06.07.2016	Neighboring existing front elevation windows
B	28.06.2016	Neighboring extension Party Wall line

Amendments

Rob Shepherd Designs

Client.....
Will Machin

Project.....
7/7a Oxen Avenue, Shoreham

Drawing Title.....
Existing Plans and Elevations

DWG No..... 2016/01-01
Rev..... C

Drawn By..... RDS
Date..... 06.06.2016

Drawing Scale..... 1:100

Do Not Scale off Drawings
Check all Dimensions on site before all works are commenced
All Goods, Materials & Workmanship to conform with current Building Regs
© Copyright of Richley Design & Construction

Rob Shepherd Designs
rob.brightonbuildingplans@gmail.com Tel: 07917331264
87a Mile Oak Road, Portslade, Brighton, Sussex, BN41 2PJ