1:200
0 5 10 15 20
Scale in Meters

1:100
0 2.5 5 7.5 10
Scale in Meters

1:40
0 1 2 3 4 5 6 7 8
Scale in Meters

1:20
0 1 2 3 4
Scale in Meters

Notes


AMENDMENT




Proposed Front Elevation
Scale 1:100 @A1 / 1:200@A3



Proposed Side Elevation
Scale 1:100 @A1 / 1:200@A3

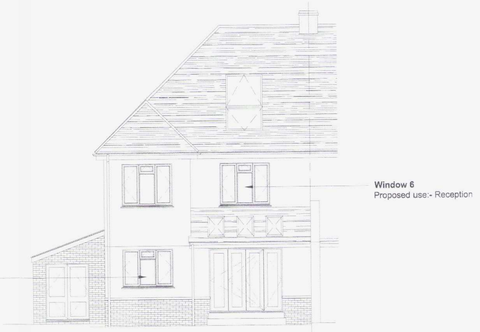


Proposed Rear Elevation
Scale 1:100 @A1 / 1:200@A3

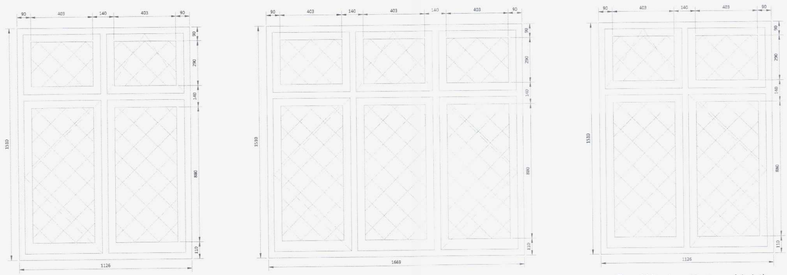


Bay Window Return (left) Bay Window Front Bay Window Return (right)

Existing Window 1 - Existing Use, Reception
Painted timber frame, Single Paine Glazing with Lead strips (diamond)
Scale 1:20 @A1 / 1:40@A3

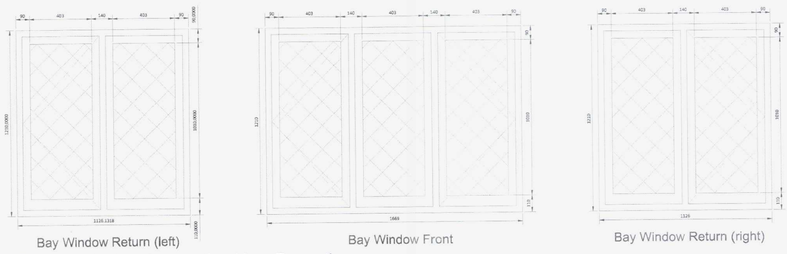

Bay Window Return (left) Bay Window Front Bay Window Return (right)

Existing Window 2 - Existing Use, Reception
Painted timber frame, Single Paine Glazing with Lead strips (diamond)
Scale 1:20 @A1 / 1:40@A3

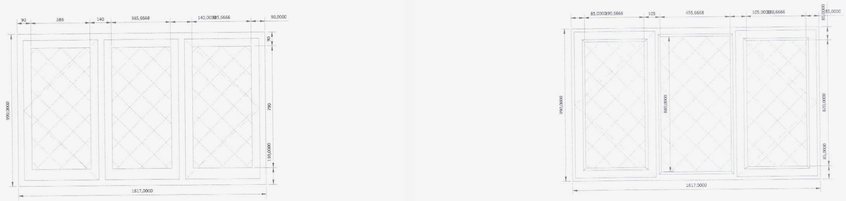

Existing Window 3 - Existing Use, Kitchen
Painted timber frame, Single Paine Glazing with Lead strips (diamond)
Scale 1:20 @A1 / 1:40@A3



Bay Window Return (left) Bay Window Front Bay Window Return (right)


Proposed Window 1 - Proposed Use, Bedroom
White U-PVC frame, Double Glazed units (clear glazing with Lead strips (diamond))
Scale 1:20 @A1 / 1:40@A3



Bay Window Return (left) Bay Window Front Bay Window Return (right)

Proposed Window 2 - Proposed Use, Bedroom
White U-PVC frame, Double Glazed units (clear glazing with Lead strips (diamond))
Scale 1:20 @A1 / 1:40@A3


Proposed Window 3 - Proposed Use, Bedroom
White U-PVC frame, Double Glazed units (clear glazing with Lead strips (diamond))
Scale 1:20 @A1 / 1:40@A3

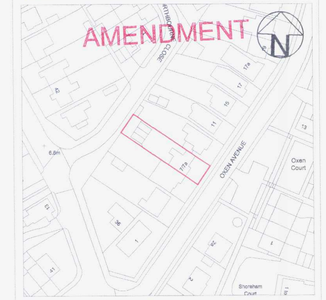

Location Plan
Scale 1:1250 @A1 / 1:2500@A3

1:1250
0 25 50 75 100
Scale in Meters

1:2500
0 50 100 150 200
Scale in Meters

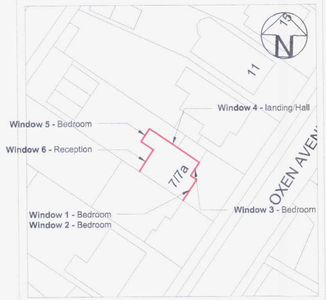

Site Plan
Scale 1:500 @A1 / 1:1000@A3

1:500
0 10 20 30 40
Scale in Meters

1:1000
0 25 50 75
Scale in Meters

Rev.	Date	Revision Detail / Comments
B	06.07.2016	Window details

Amendments

Rob Shepherd Designs

Client.....
Will Machin

Project.....
7/7a Oxen Avenue, Shoreham

Drawing Title.....
Replacement of Existing Window Details
Page 1

DWG No..... 2016/01-05
Rev..... B

Drawn By..... RDS
Date..... 06.07.2016

Drawing Scale..... 1:100

Do Not Scale off Drawings
Check all Dimensions on site before all works are commenced
All Goods, Materials & Workmanship to conform with current Building Regs
© Copyright of Richley Design & Construction

Rob Shepherd Designs
rob.brightonbuildingplans@gmail.com Tel; 07917331264
87a Mile Oak Road, Portslade, Brighton, Sussex, BN41 2PJ

ADUR & WORTHING PLANNING SERVICES
PLAN AWDM 0862/16
VALID Rec'd 6/7/16