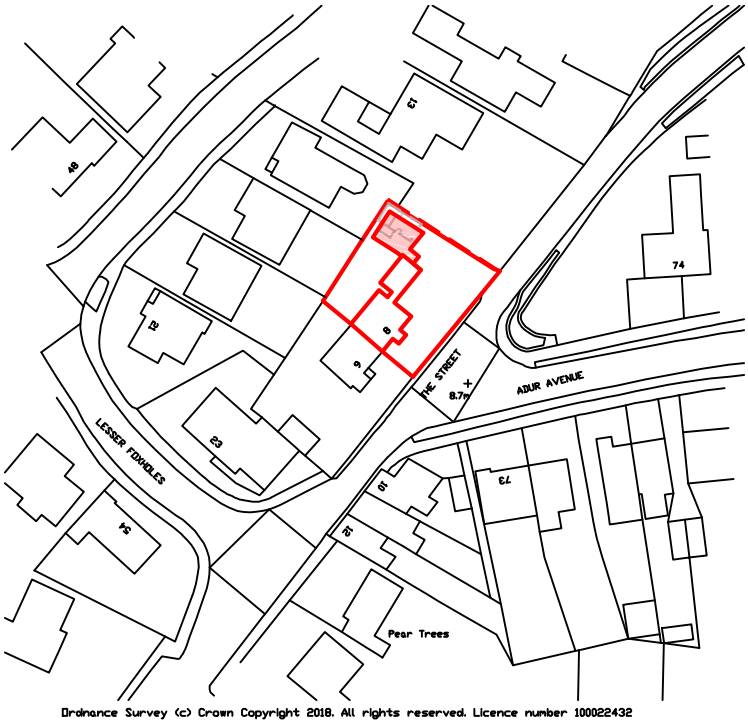

Location plan @ 1:1250/A4

N

Scale Bar 1:1250

0 10m 20m 30m 40m 50m 60m 70m 80m

Hunters Moon The Street, Shoreham-by-Sea BN43 5NJ	Project number 181016B
	Date 02/04/2019
	Drawn by JT
	Checked by CC
Location plan	181016B/NB/L2-REVB
	Scale 1:1250 @ A4

The Farmhouse,
Brook Way, Hastings,
TN35 4NN

54a Church Road,
Burgess Hill,
RH15 9AE

CLARION CHARTERED SURVEYORS

This drawing remains the property of Clarion Chartered Surveyors. Copying and un-authorised distribution is strictly forbidden without prior written consent.

For planning purposes only

REVA-18/04/19- minor changes
REVB-01/10/19- To suit plan drawings