Existing



©Crown Copyright. All rights reserved. Licence no. AC0000849896

LOCATION PLAN
1:1250 @ A3

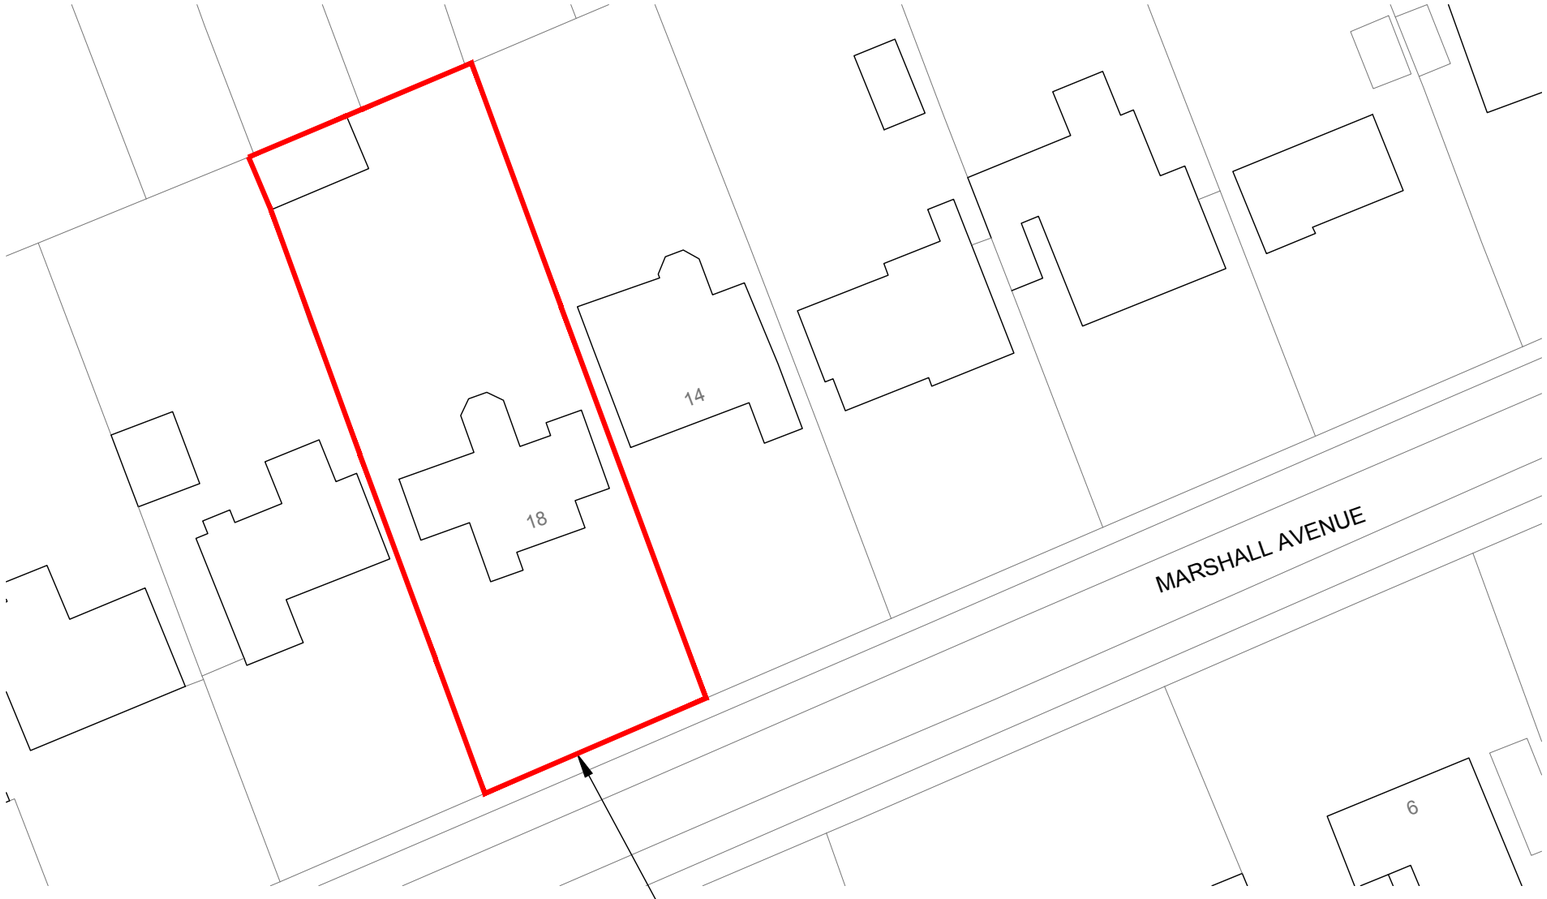

©Crown Copyright. All rights reserved. Licence no. AC0000849896

SITE PLAN
1:500 @ A3

SCALE BAR 1:1250

0 25 50 100

SCALE BAR 1:500

0 10 20 50

© nat-design, all rights reserved. Use figured dimensions only. All dimensions are to be checked on site before any work is carried out. Please contact the Architect immediately regarding any discrepancies discovered on site.

Rev.	Notes	Date

NAT DESIGN
ARCHITECTURAL SERVICES
M: 07599199759
E: info@nat-design.co.uk
www.nat-design.co.uk

Project

18, Marshall Avenue
Findon,
Worthing,
BN14 0ES

Drawing

Existing
Location & Site Plan

Drawn By	Scale
NSE	as shown
Date	Revision
July 2025	-

Drawing No.
1242 - DPA - 01