Proposed

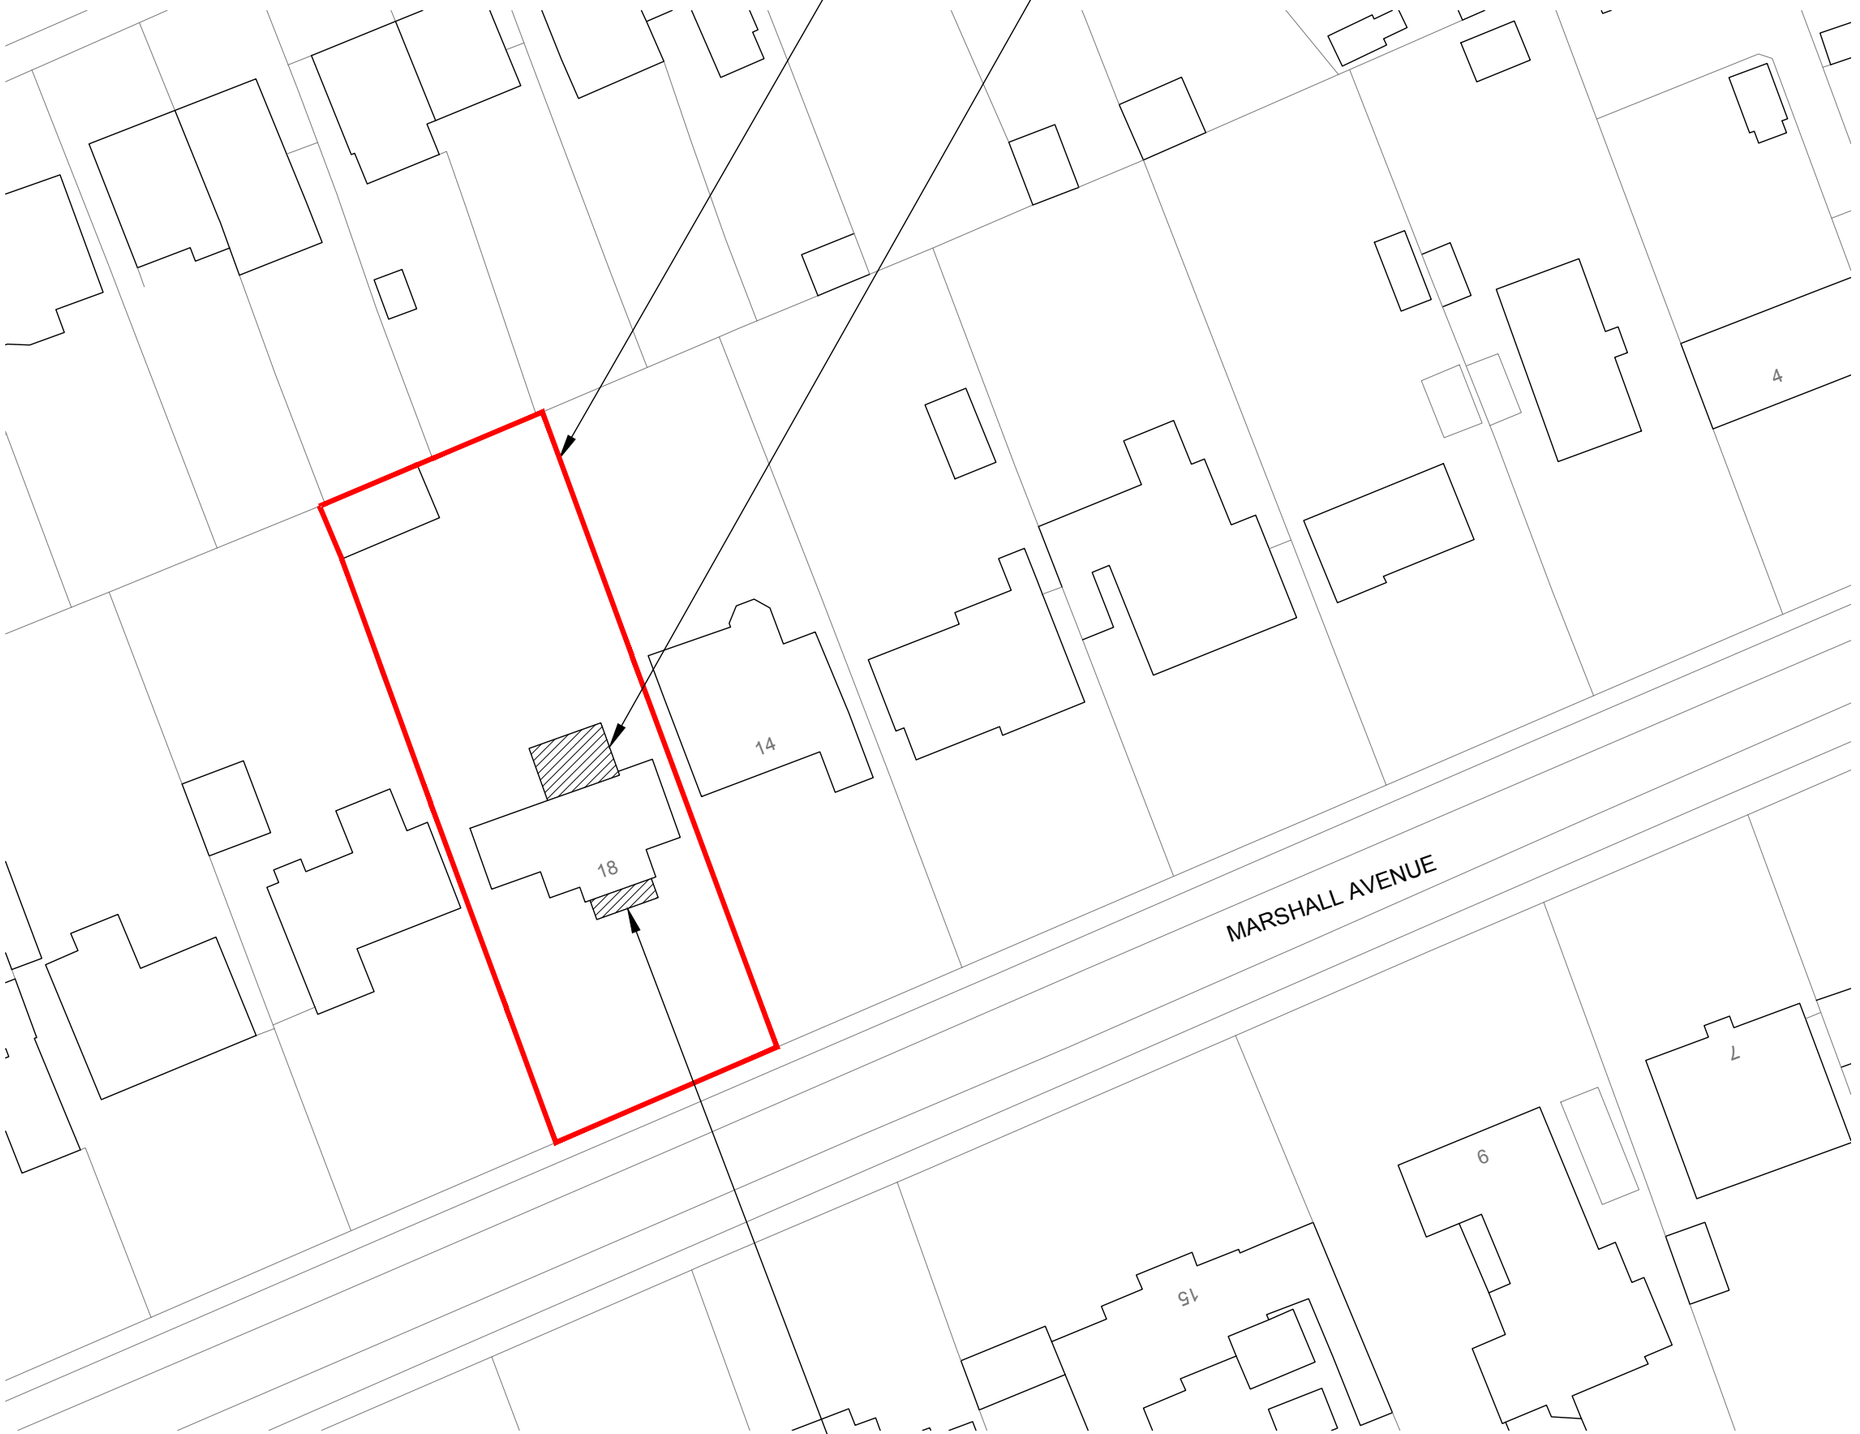

SITE PLAN
1:500 @ A3

©Crown Copyright. All rights reserved. Licence no. AC0000849896

SCALE BAR 1:500

0 10 20 50

© nat-design, all rights reserved. Use figured dimensions only. All dimensions are to be checked on site before any work is carried out. Please contact the Architect immediately regarding any discrepancies discovered on site.

Rev.	Notes	Date

NAT DESIGN
ARCHITECTURAL SERVICES
M: 07599199759
E: info@nat-design.co.uk
www.nat-design.co.uk

Project
18, Marshall Avenue
Findon,
Worthing,
BN14 0ES

Drawing
Proposed
Site Plan

Drawn By	Scale
NSE	as shown
Date	Revision
July 2025	

Drawing No.
1242 - DPA - 02