© nat-design, all rights reserved. Use figured dimensions only. All dimensions are to be checked on site before any work is carried out. Please contact the Architect immediately regarding any discrepancies discovered on site.

EXISTING



South Elev Scale 1:100 @ A3

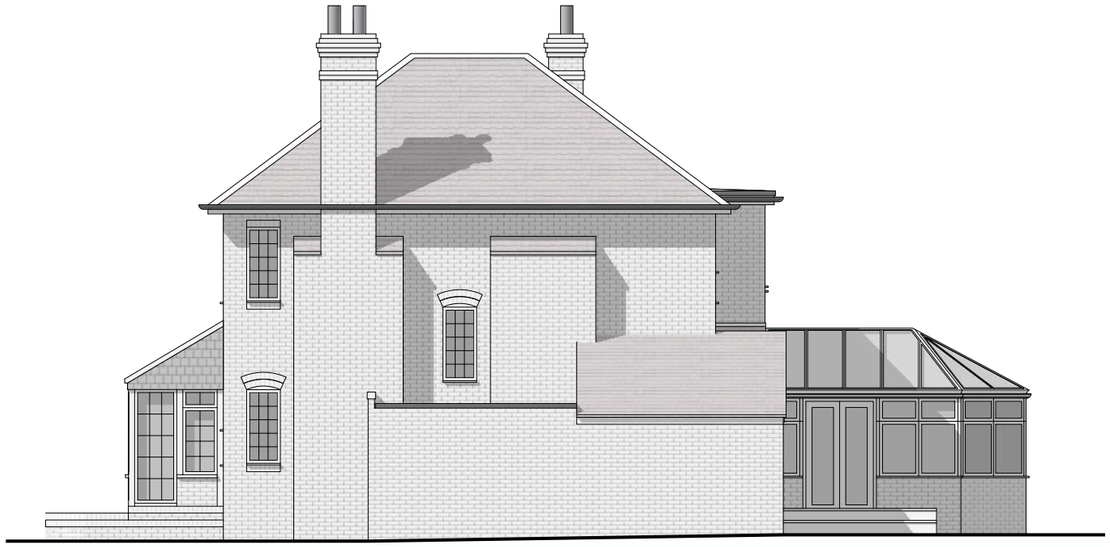

East Elev Scale 1:100 @ A3



North Elev Scale 1:100 @ A3



West Elev Scale 1:100 @ A3

Scale 1:100 @ A3

0m 1m 2m 3m 4m 5m 10m

Drawn by NSE	Scale as shown	Drawing: Existing Elevations	Project: 18, Marshall Avenue, Worthing, BN14 0ES
Date July 2025	Revision A		
Drawing 1242 - DPA - 04			

NAT DESIGN
ARCHITECTURAL SERVICES
M: 07599199759
E: info@nat-design.co.uk
www.nat-design.co.uk