

Copyright (c) 2025

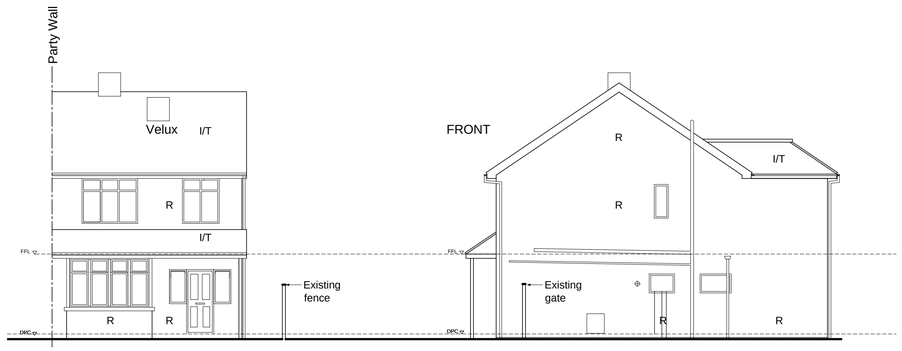


North Elevation 1:100
Front

West Elevation 1:100
Side

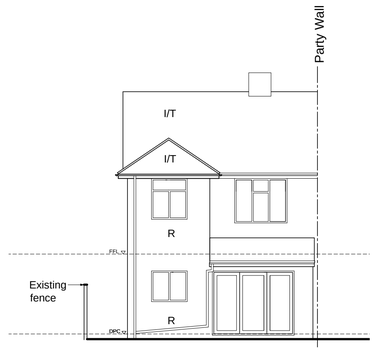

South Elevation 1:100
Rear

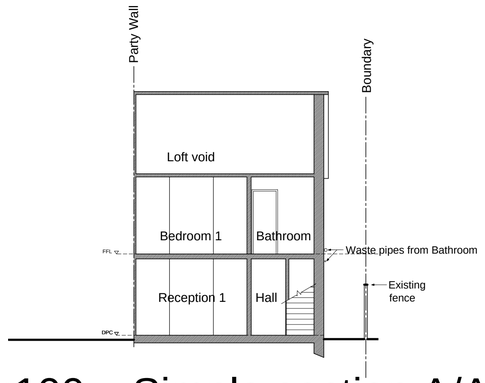


Simple section A/A 1:100

NOTE:
The contractor is to check all site dimensions and levels before work starts. Report any discrepancies.


This drawing must be read with and checked against all structural and other specialist drawings, specifications and bills of quantities. Report any discrepancies.

The contractor is to comply with all current British Standards and Building Regulations whether or not specifically stated on these drawings.


This drawing has been produced for Mr Preston and Miss Cristina and is intended as part of 'PLANNING STAGE' and is not intended for use by any other person or for any other purpose.

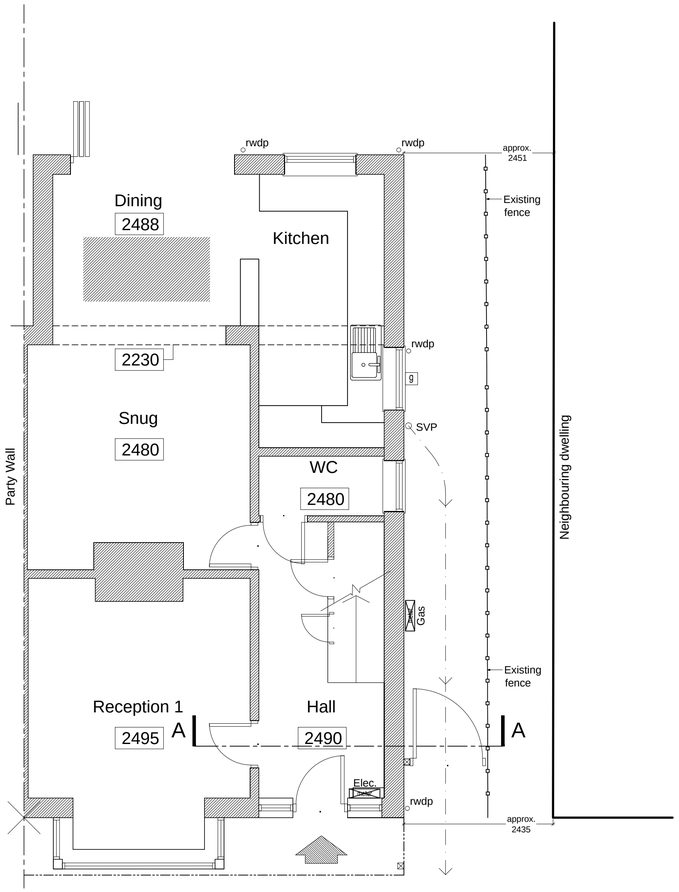

Ground Floor Plan 1:50

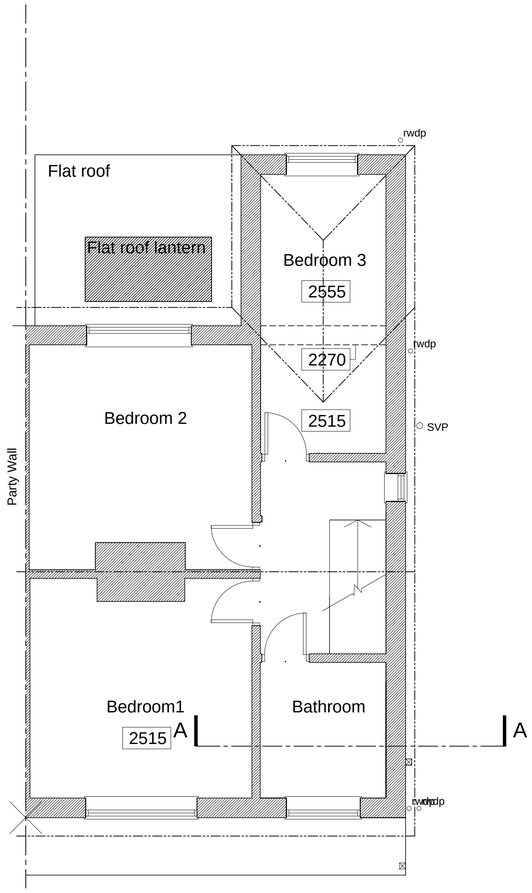

1st Floor Plan 1:50

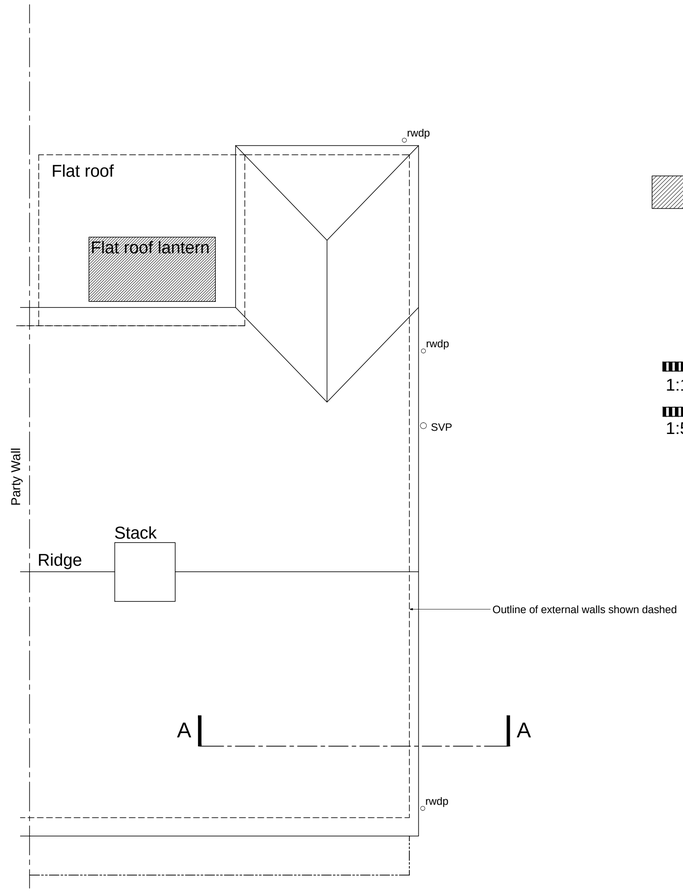

Roof Plan 1:50

Materials Key:

R - Render
I/T - Interlocking tile

Existing dwelling

2620 Floor to ceiling spot heights

Meter (gas or electric)

1m 2m 3m 4m 5m
1:100 Scale Bar

1m 2m 3m 4m 5m
1:50 Scale Bar

FOR PLANNING STAGE ONLY

Rev.	Date	Description	By
-	-	-	-

Client
Mr Preston and Miss Cristina

Project
Alterations To:
30 Rosslyn Road
Shoreham-by-Sea

Drawing Title
Plans, Elevations and Simple Section as Existing

Copyright (c) 2025 of:
Sussex Architectural Services
Wicket View
Cuckfield Lane
Warninglid
West Sussex
Tel:(01444) 461720
Email: info@sussexarchitecturalservices.co.uk

Scale 1:100, 1:50 @ A1
Date May 2025
Drawn -
Drawing Number 25-110 01