1 MILL LANE, SHOREHAM-BY-SEA

① RED BRICK
② WHITE PVC-U FRAMES
③ PLAIN TILED ROOF
④ EXISTING NON-ILLUMINATED SIGN BOARD

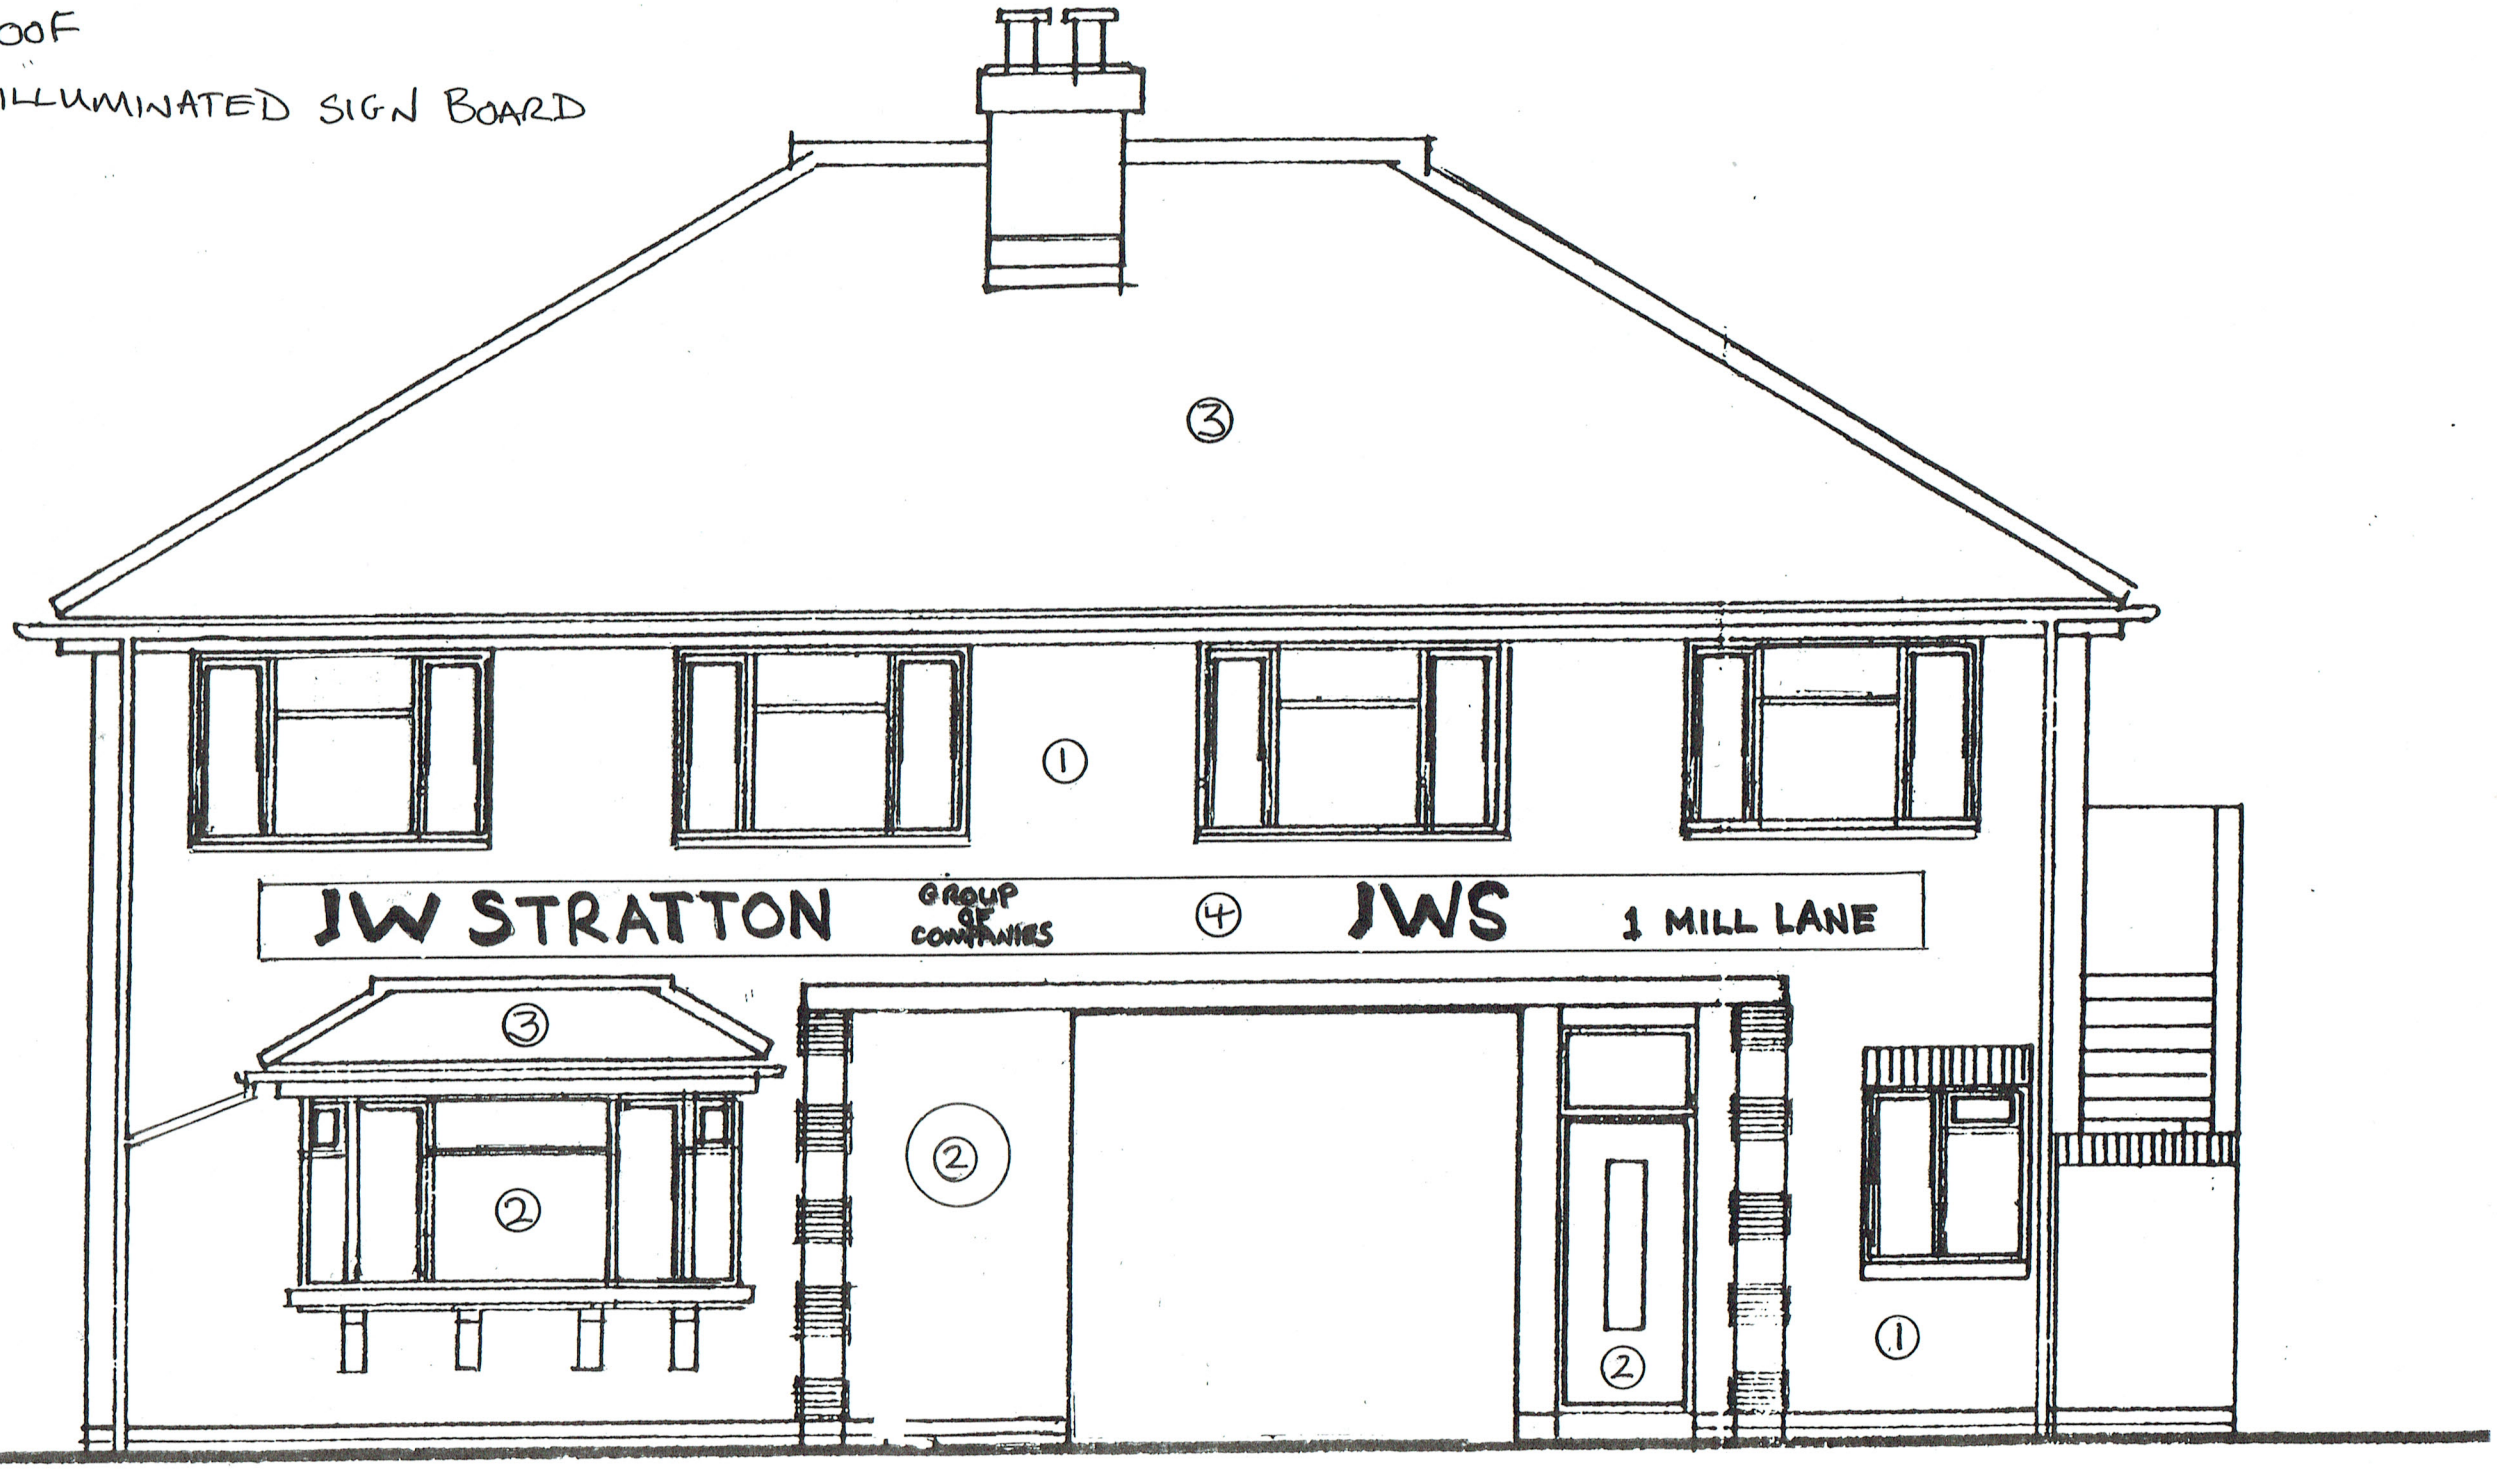

front elevation (EXISTING)

SCALE 1:50

DWG: JWS 3