1 Mill Lane, Shoreham-by-Sea

① Equitone linea cladding 'Hessian'
② Off-white painted render
③ Anthracite grey PVC-u frames
④ Existing plain tiled roof
⑤ Non-illuminated sign board (as separate detail)

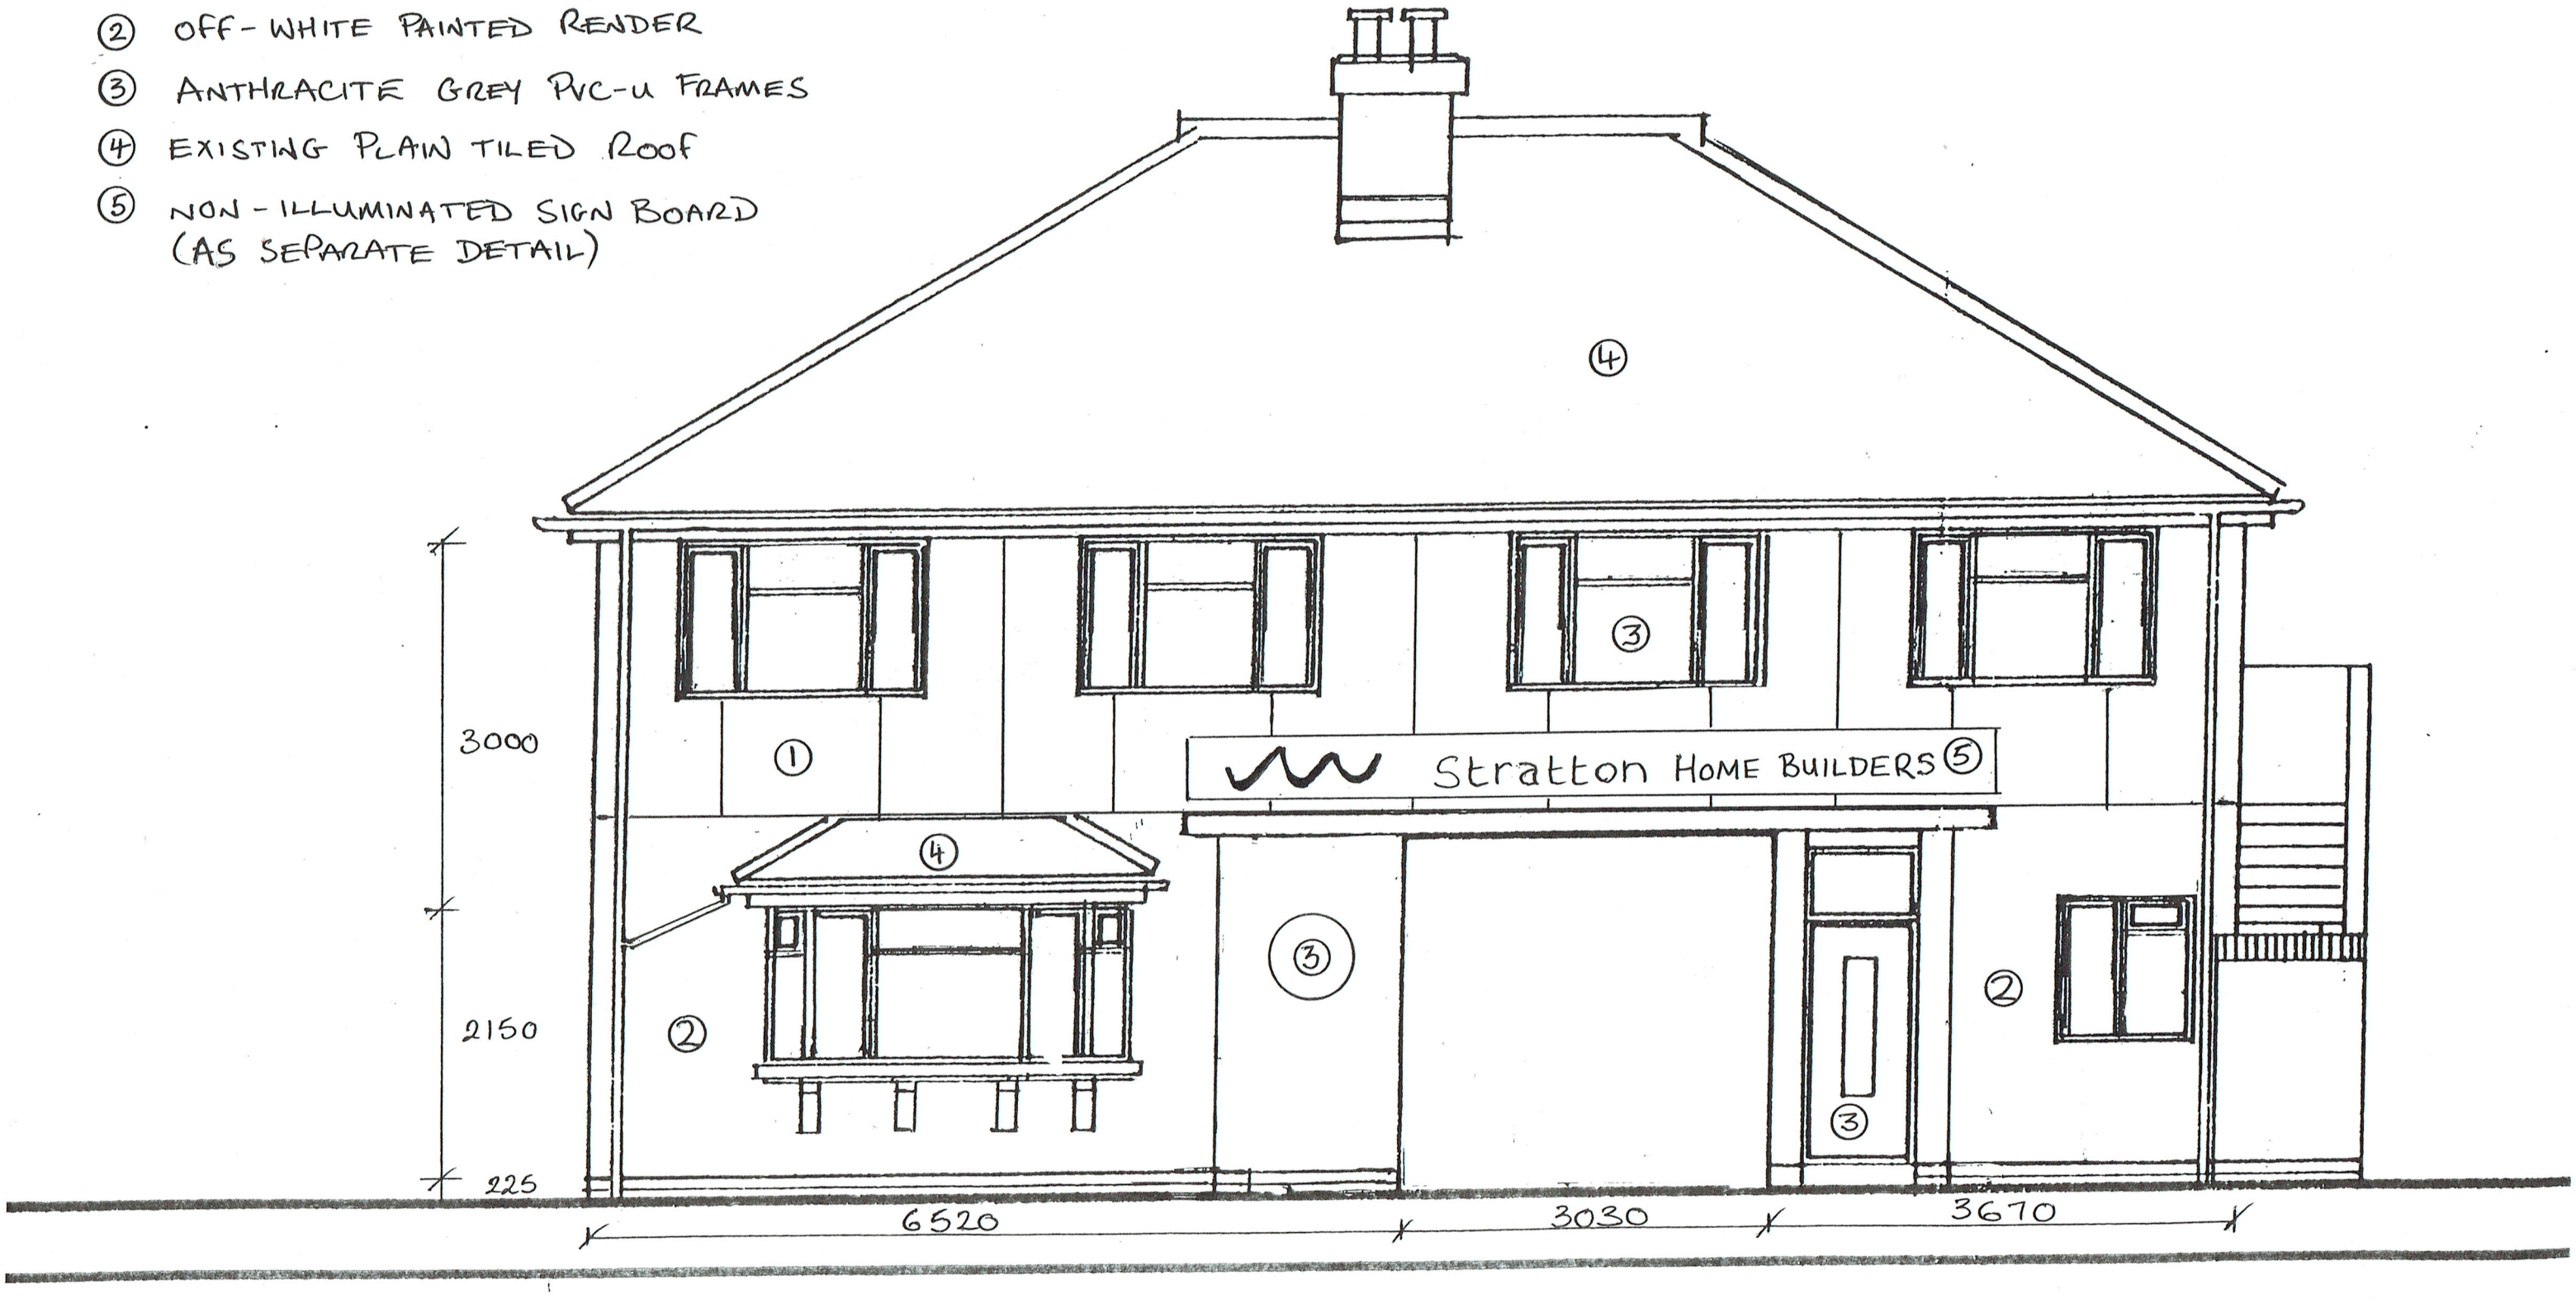

front elevation (Proposed)

Scale 1:50

DWG: JWS 4