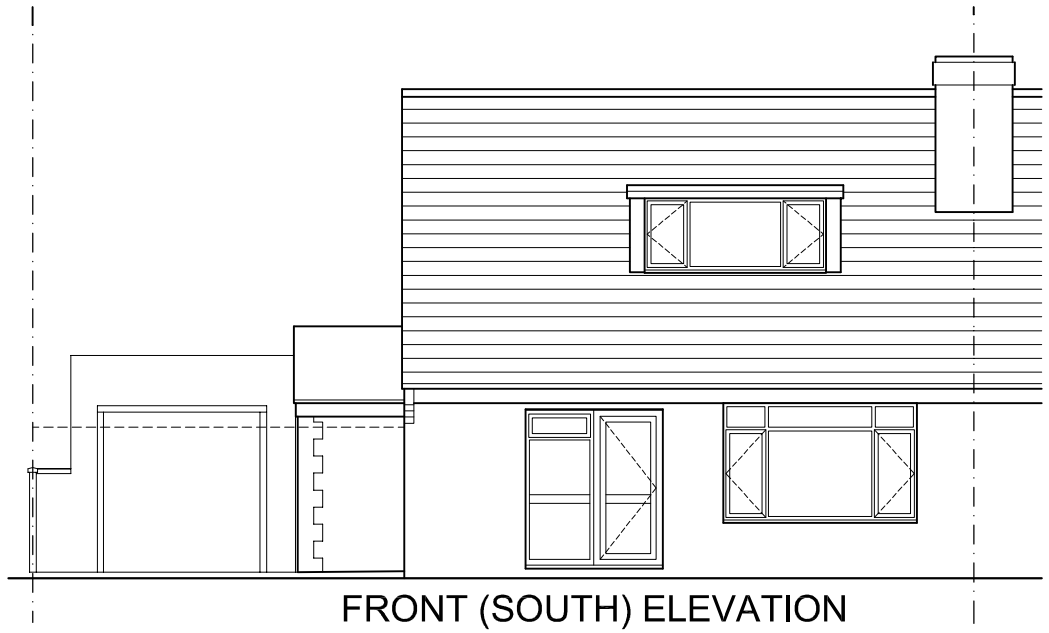

FRONT (SOUTH) ELEVATION



SIDE (WEST) ELEVATION

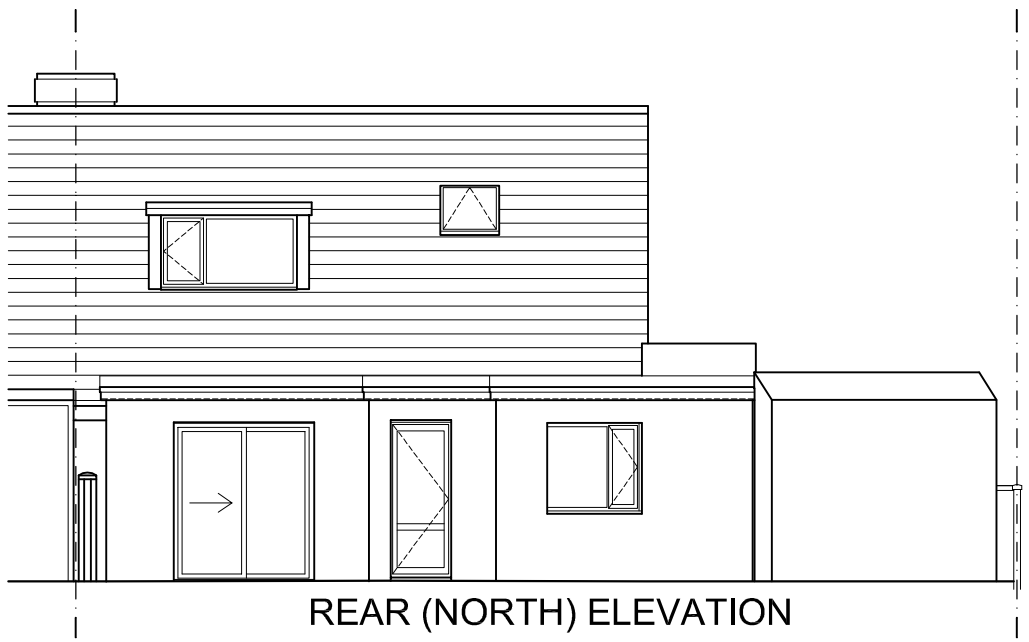

REAR (NORTH) ELEVATION

10 metres @ 1:100 on A3

1 metre @ 1:100 on A3

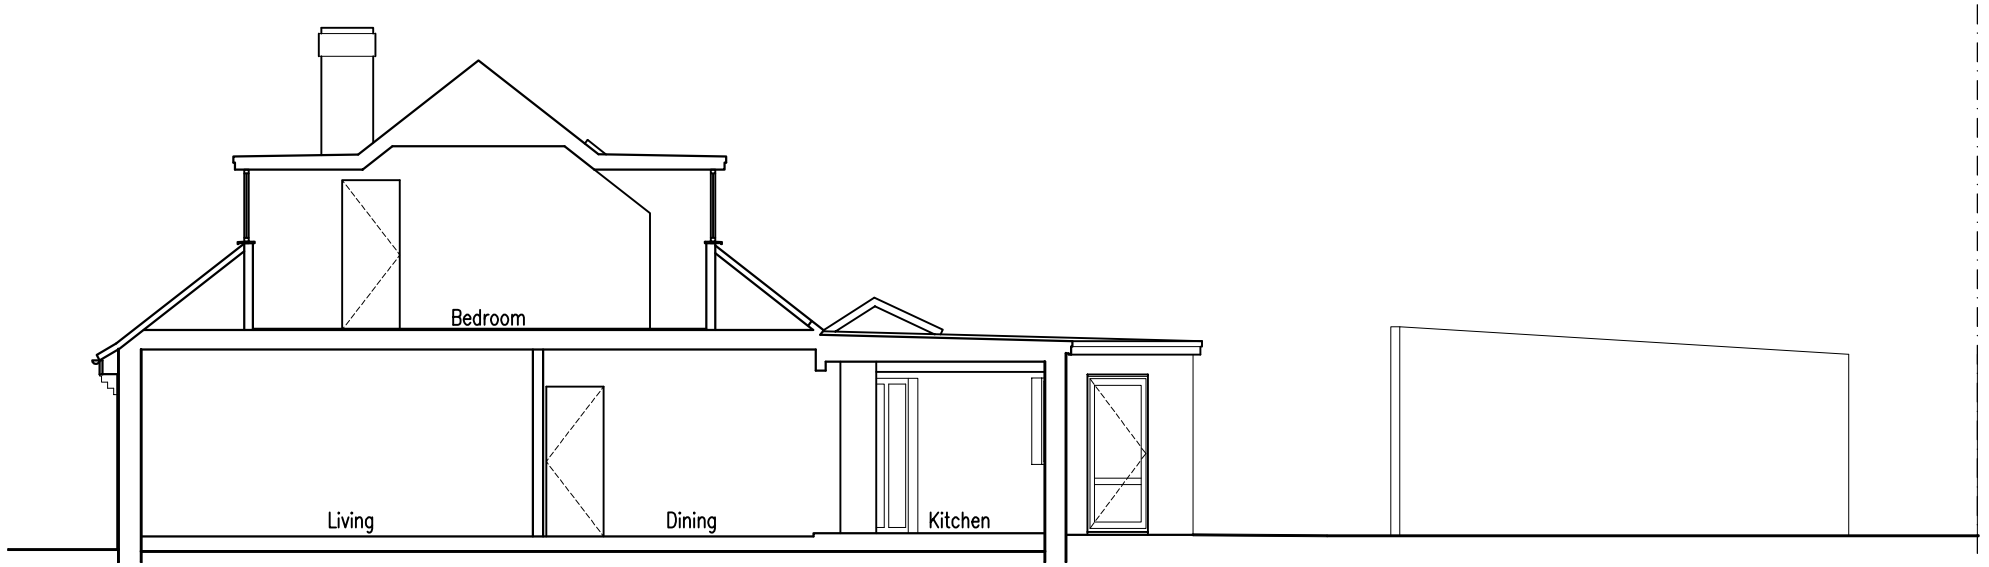

SECTION A : A

rev.	date

These drawings should be approved by Local Authority Building Control or other appropriate checking Authority prior to commencement of the work.

No dimensions to be scaled from this drawing.
All dimensions to be checked on site.
This drawing is copyright.

client
Lloyd & Viv Martin

project
20 The Marlinespike
Shoreham by Sea

drawing
Existing Elevations & Sections

scale 1:100@A3 date 05.06.18

drawn BBB

9 Kenton Road
Hove, East Sussex
BN3 4PG
tel: 01273 298217
fax: 01273 298217
e-mail: info@clairehaigharchitects.co.uk

Claire Haigh
Associates Ltd

CH 899 /003 rev.