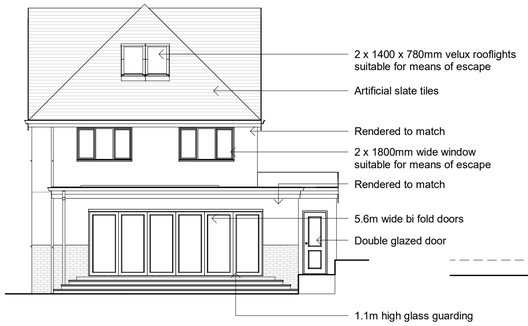

Rear Elevation - East

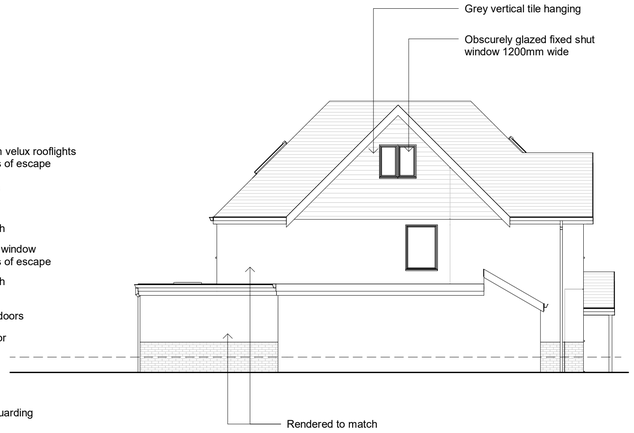

Side Elevation - North

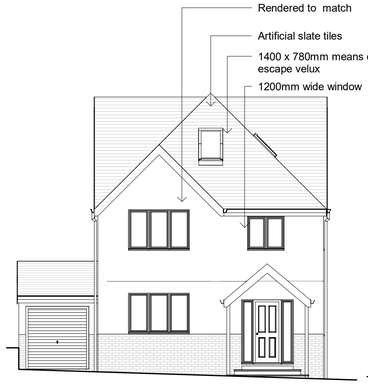

Front Elevation - West

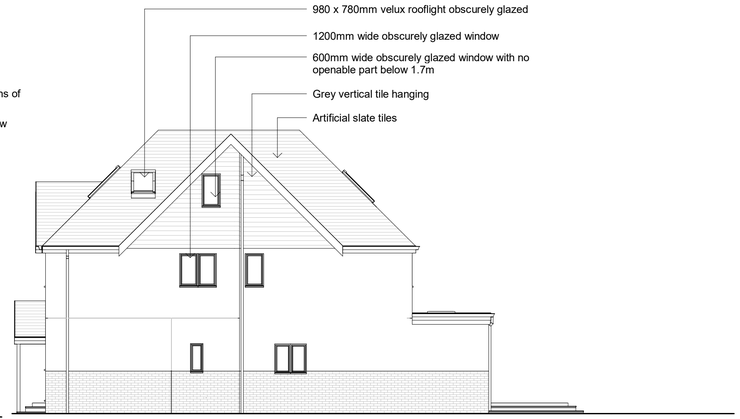

Side Elevation - South

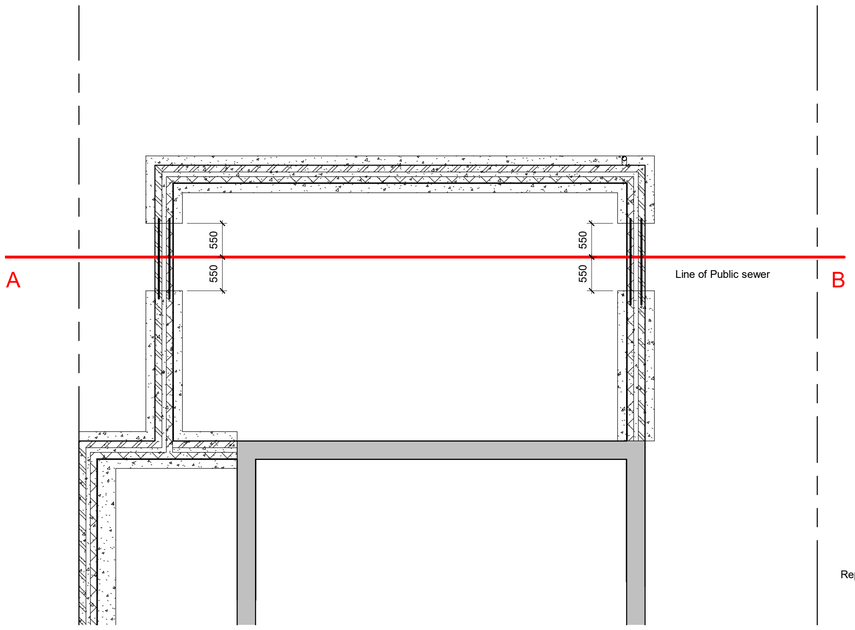

Foundation Plan

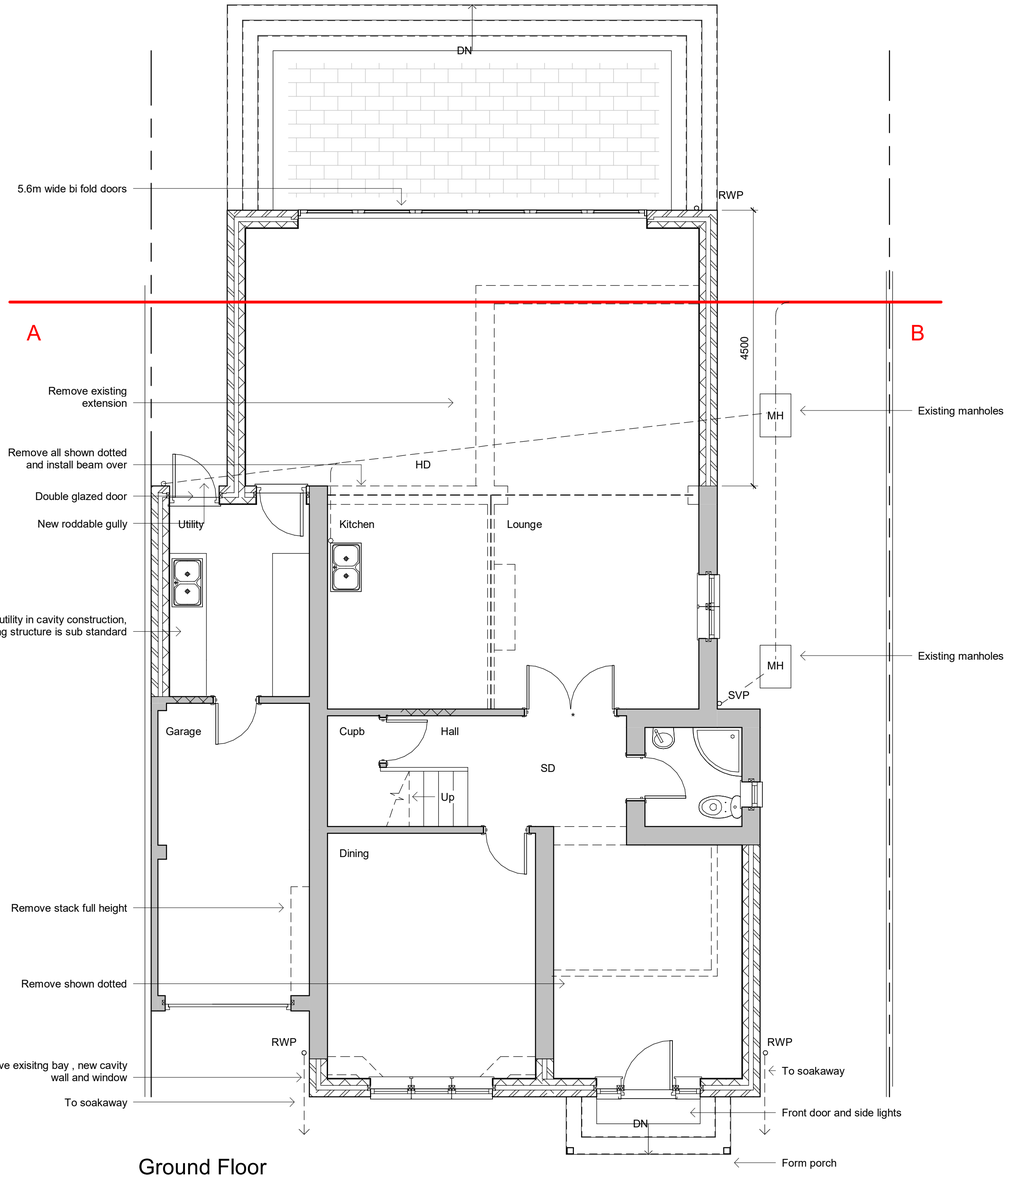

Ground Floor

North

Revisions

0.5 0 0.5 1 1.5 2 2.5
SCALE 1: 50 m

1 0 1 2 3 4 5
SCALE 1: 100 m

March 2020

A - Revisions following located public sewer, basement removed

Materials

Roof tiles - Artificial slate

Joinery - Grey PVC coated aluminium

Walls - Rendered

Drawing Number	2019/132	Sheet	1 of 2
Size	A1	Scale	1:50, 1:100

Project

Proposed details
March 2020

Job Title

36 Mill Hill
Shoreham By Sea
West Sussex
BN43 5TH

Do Not scale from this drawing except for planning as photocopies will be subject to distortion
Drawings to be read in conjunction with all other Designers and structural engineers contract drawings and specifications: Any discrepancies must be brought to the attention of the Designer immediatialy.
The contractor must verify all dimensions by site measurement before ordering materials or manufacturing components
Substitute materials and products to those named will be acceptable if proven to be of equal or higher performance and not in conflict with other elements

M.J.Humphrey
Ltd

RICS cabe chartered association of building engineers

Mel Humphrey MRICS, MBEng
39 Northease Drive
Hove
East Sussex
BN3 8PQ

Mel@mjhumphrey.co.uk
07701055182

Adam Humphrey
9 Racton Road
Emsworth
Hampshire
PO10 7SY

Adam@mjhumphrey.co.uk
07812419142

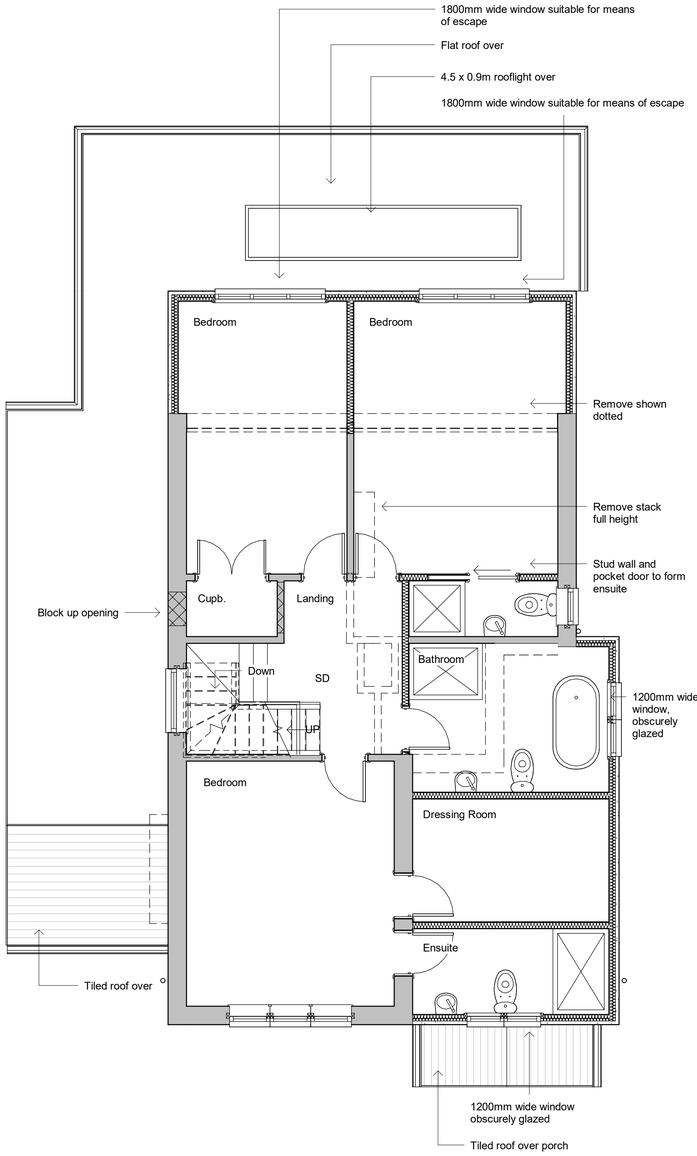

First Floor

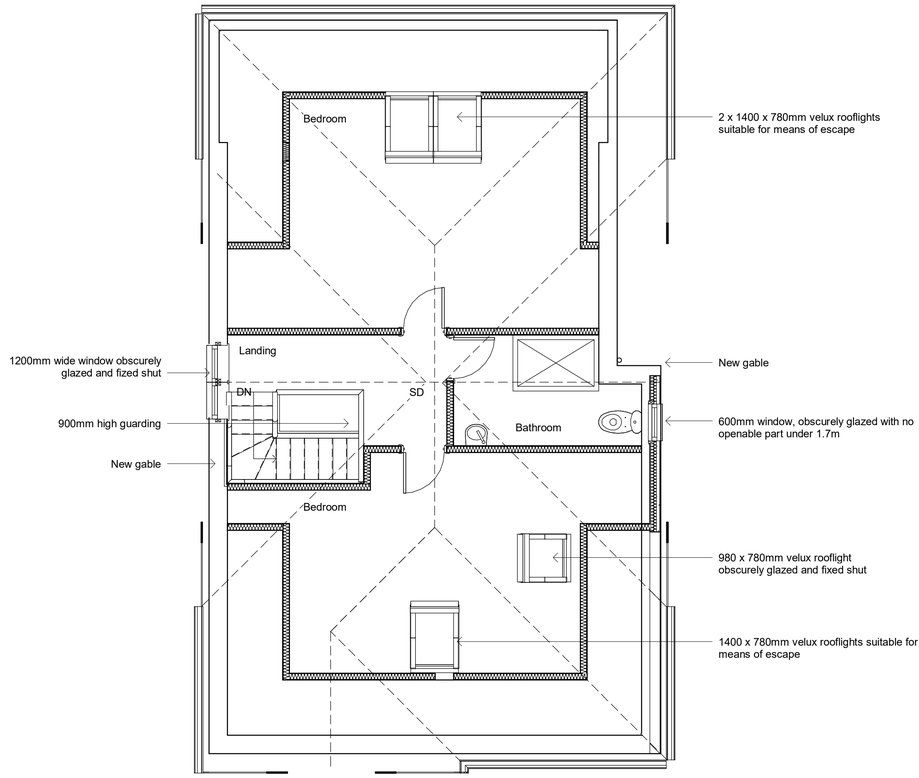

Second Floor

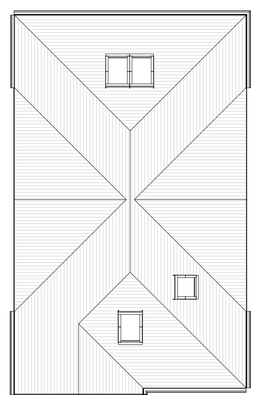

Roof plan

Revisions

0.5 0 0.5 1 1.5 2 2.5
SCALE 1: 50 m

1 0 1 2 3 4 5
SCALE 1: 100 m

March 2020

A - Revisions following located public sewer, basement removed

Materials

Roof tiles - Artificial slate

Joinery - Grey PVC coated aluminium

Walls - Rendered

Drawing Number	2019/132	Sheet	2 of 2
Size	A1	Scale	1:50, 1:100

Project

Proposed details
March 2020

Job Title

36 Mill Hill
Shoreham By Sea
West Sussex
BN43 5TH

Do Not scale from this drawing except for planning as photocopies will be subject to distortion
Drawings to be read in conjunction with all other Designers and structural engineers contract drawings and specifications: Any discrepancies must be brought to the attention of the Designer immediatialy.
The contractor must verify all dimensions by site measurement before ordering materials or manufacturing components
Substitute materials and products to those named will be acceptable if proven to be of equal or higher performance and not in conflict with other elements

M.J.Humphrey Ltd

RICS cabe chartered association of building engineers

Mel Humphrey MRICS, MBEng
39 Northease Drive
Hove
East Sussex
BN3 8PQ

Mel@mjhumphrey.co.uk
07701055182

Adam Humphrey
9 Racton Road
Emsworth
Hampshire
PO10 7SY

Adam@mjhumphrey.co.uk
07812419142