
No.	Revision	Date
'A'	Grinstead Lane added	19/6/2019

ADUR & WORTHING
PLANNING SERVICES
PLAN
AWDM/ 1000/19
DATE
~~VALID~~
18 JUN 2019

EMAPSITE licence number 549987 12/6/19



LOCATION PLAN
SCALE 1 : 1250 @ A3

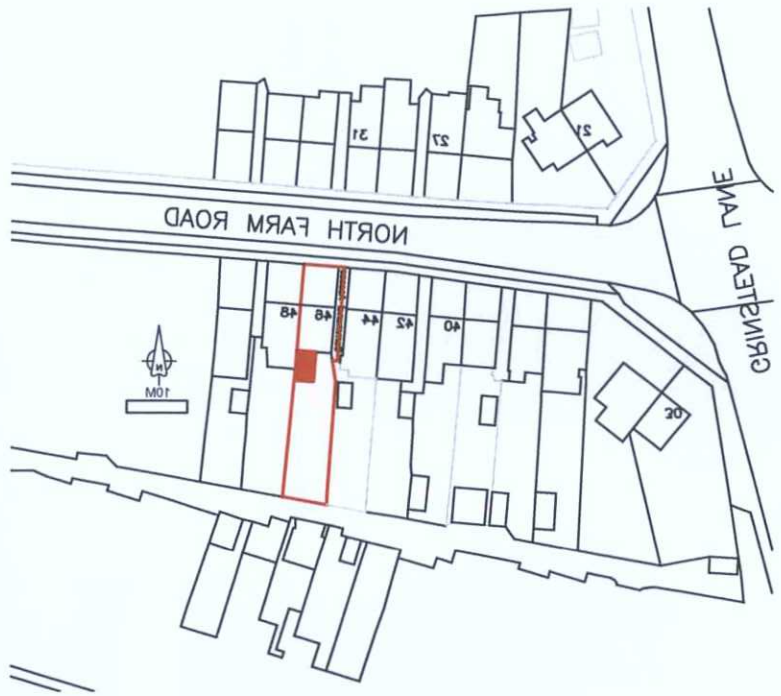

SITE PLAN
SCALE 1 : 500 @ A3

Drwg Title:	Location Plan Site Plan
Project:	46 North Farm Road Lancing West Sussex. BN15 9BU
Scale:	See Views @ A3
Drawn: G Parter MCIOB	Date: 17/6/2019

Project No.	Drwg No.	Rev.
	46 North Farm/1	'A'