
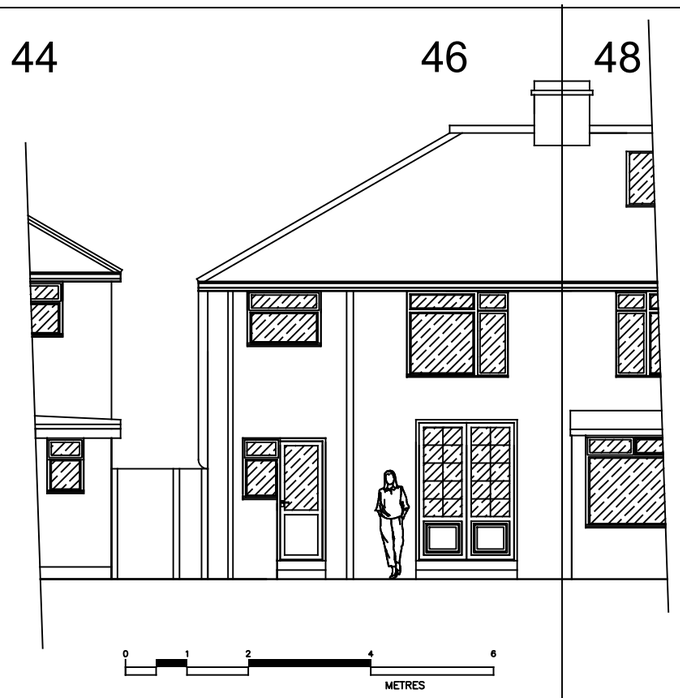


Rear Elevation As Existing
Scale 1 : 100 @ A3

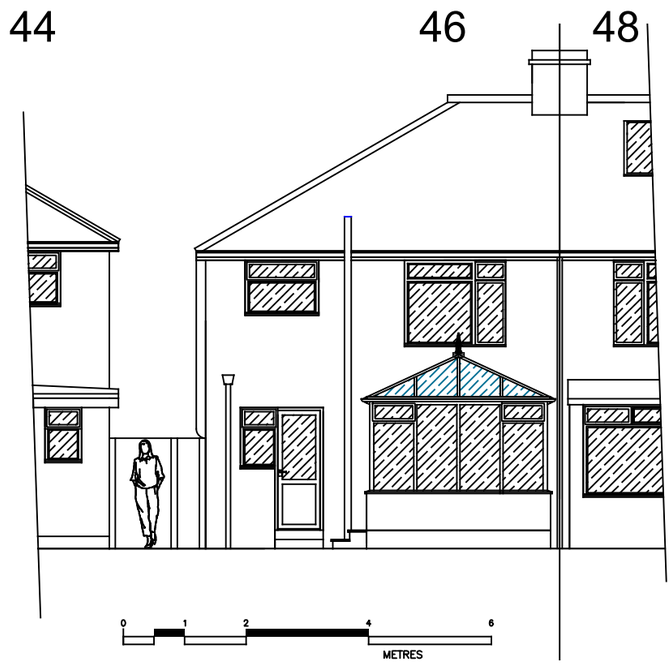

Rear Elevation As Proposed
Scale 1 : 100 @ A3

No.	Revision	Date

Drwg Title:	Rear Elev. As Existing Rear Elev. As Proposed
Project:	46 North Farm Road Lancing West Sussex. BN15 9BU
Scale:	See Views @ A3
Drawn: G Panter MCIOB	Date: 17/6/2019
Project No.	Drwg No. 46 North Farm/4 — Rev.