
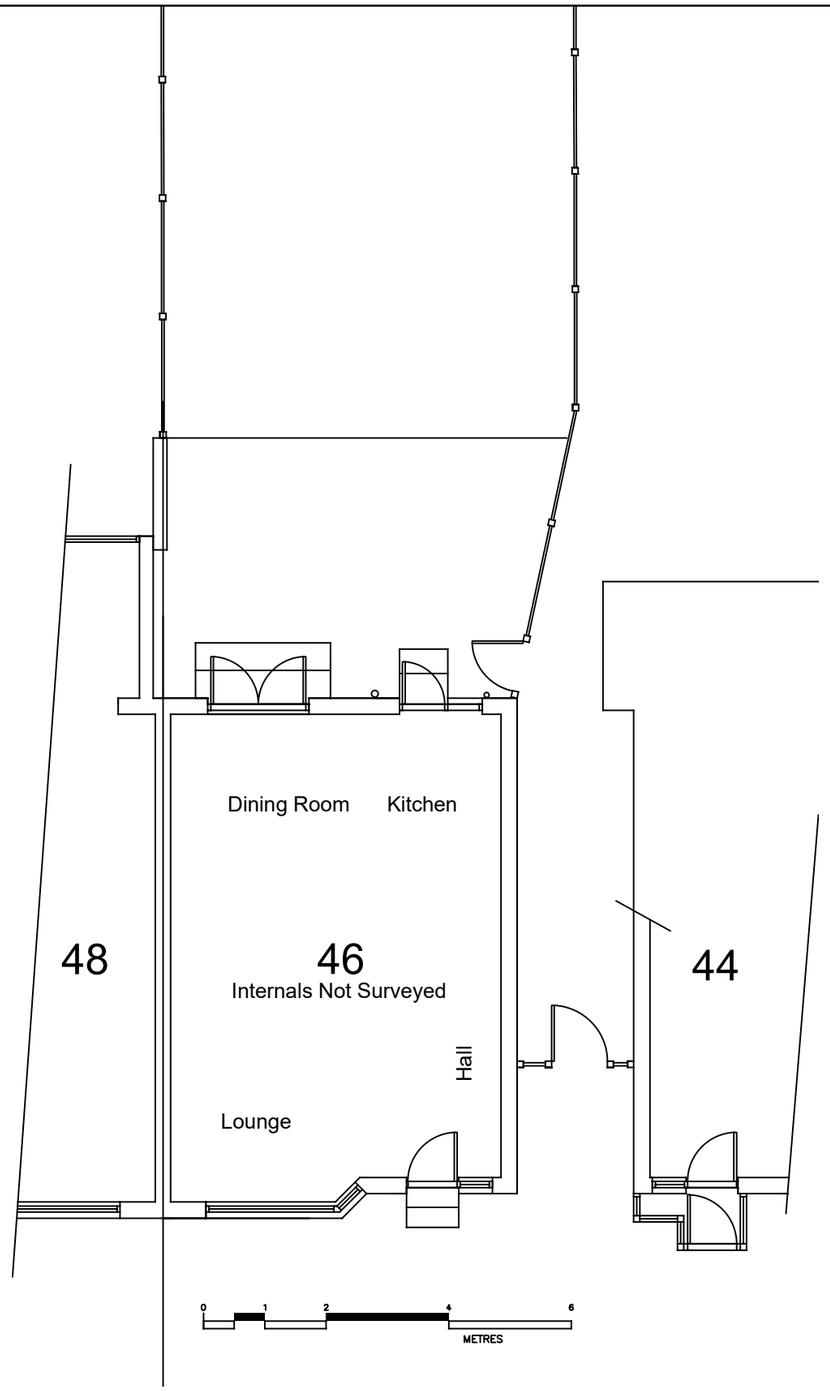


Ground Floor Plan As Existing
Scale 1 : 100 @ A3

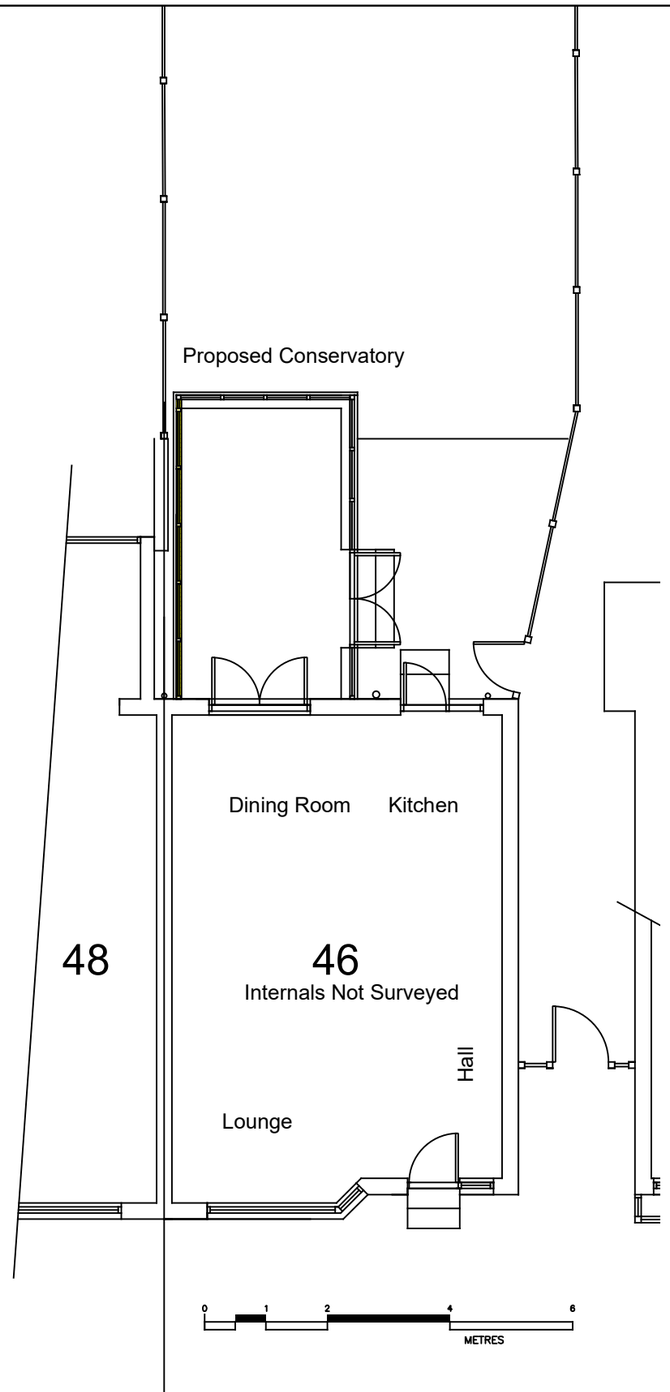

Ground Floor Plan As Proposed
Scale 1 : 100 @ A3

No.	Revision	Date

Notes
Proposed Conservatory
Depth 5000mm
Width 3000mm
Height to ridge 3165mm
Dwarf wall height 900mm
Frame height 2400mm
Roof pitch 25 degrees
Floor area 13 sq.metres

Drwg Title:	Ground Floor Plan As Existing Ground Floor Plan As Proposed
Project:	46 North Farm Road Lancing West Sussex. BN15 9BU
Scale:	See Views @ A3

Drawn: G Panter MCIOB	Date: 17/6/2019	
Project No.	Drwg No. 46 North Farm/5	Rev.