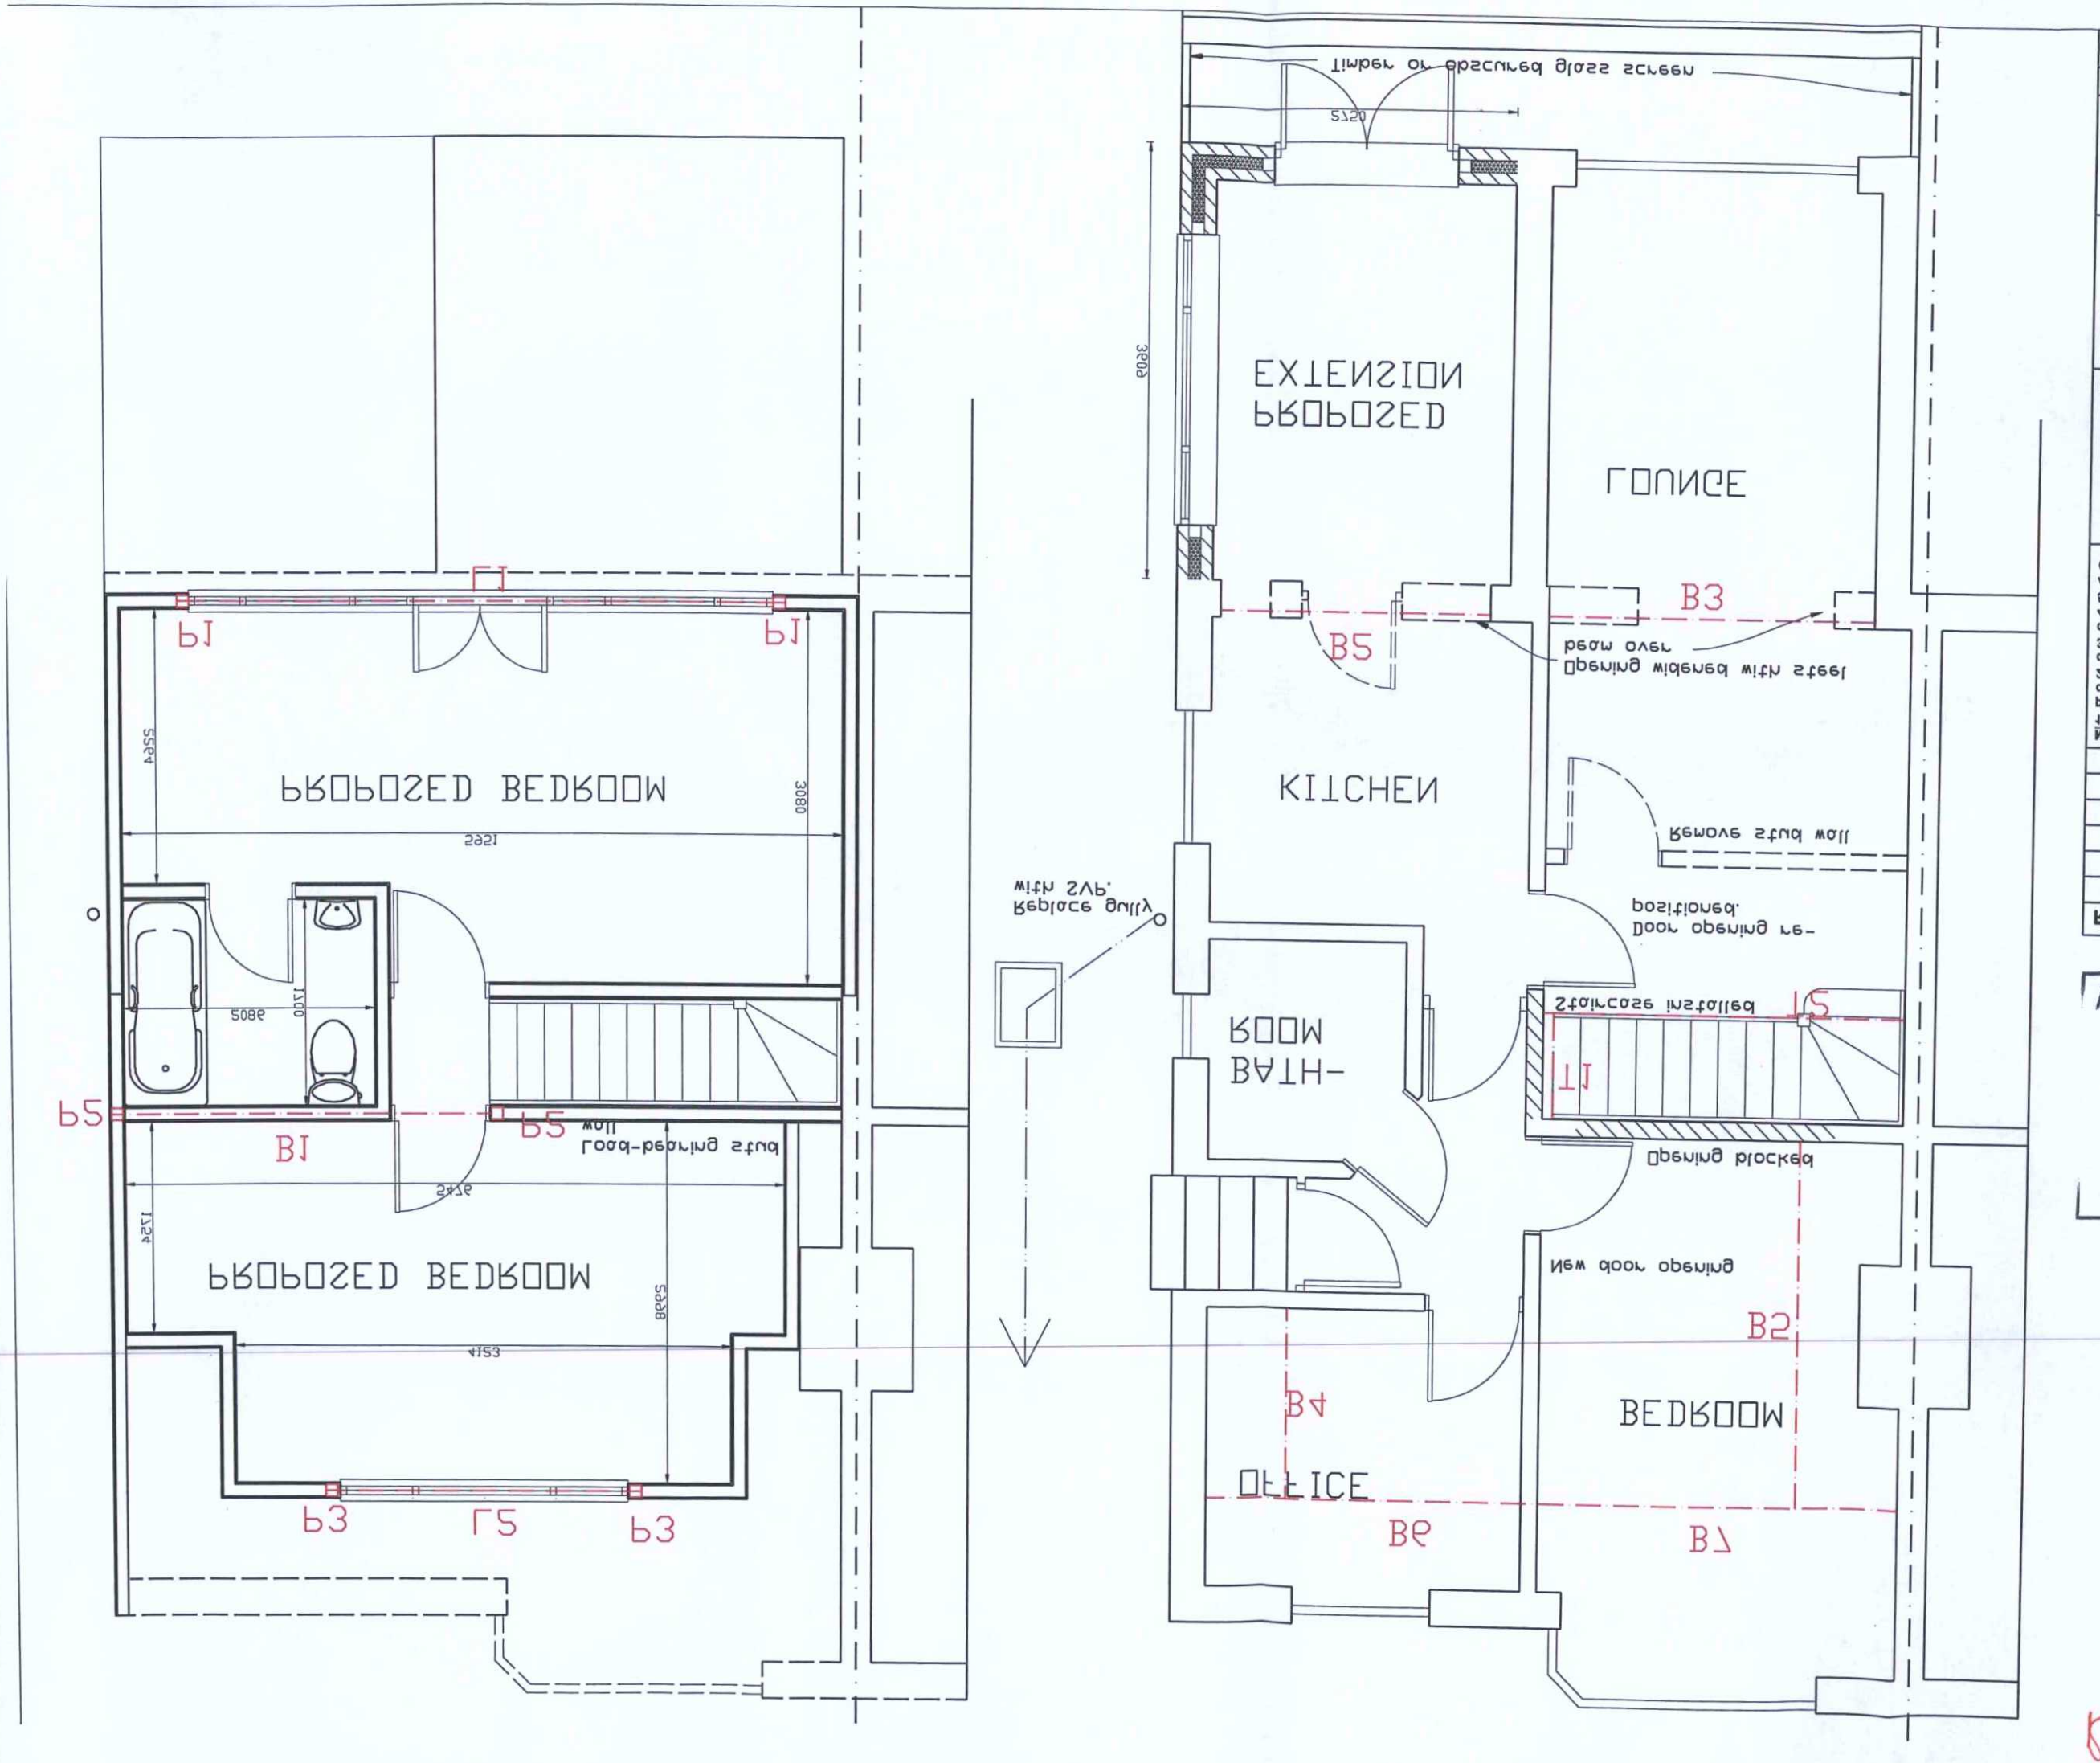

DRAWING: 13/08/3 REVISI

DRAWN: T. Murray

DATE: FEBRUARY 2013

PROPOSED PLANS 1/2

DRAWING SC

FOR: SIMON CHISWELL

LOFT CONVERSION

WEST SUSSEX, BN15 0NT
8 LEWIS ROAD, LANCING,

PROJECT DETAIL

BUILDING ENGINEERS
The Association of

Tel: 01543 2836

West Sussex, PO22

Middleton - on - Sea

8 Middleton Court, Elmer

BUILDING CONSULTAN

TIM MURRAY MBEng

© 2015 - T. Murray

Notes

1. These are computerised drawings for the purposes o planning & building regulations approvals & are based o overall measurements.
2. Dimensions shown must not be relied upon and mus checked on site and verified prior to commencement of
3. Where applicable this drawing is to be read in conjun other consultants, drawings & calculations.
4. Do not scale from these drawings, except for planning
5. Any Work undertaken prior to Planning and Building R Approval is done so entirely at the Client/Contractors ow

REVISIONS

VALID

Deposited 12.04.13

AWDM/0521/13

G SERVIC

ADUR & WORTHING

REVISED PLAN