Rear dormer glazing. Materials to match existing.

2 x Flat rooflights.

2 x Pitched rooflights, Velux or similar.

80 Northcourt Road

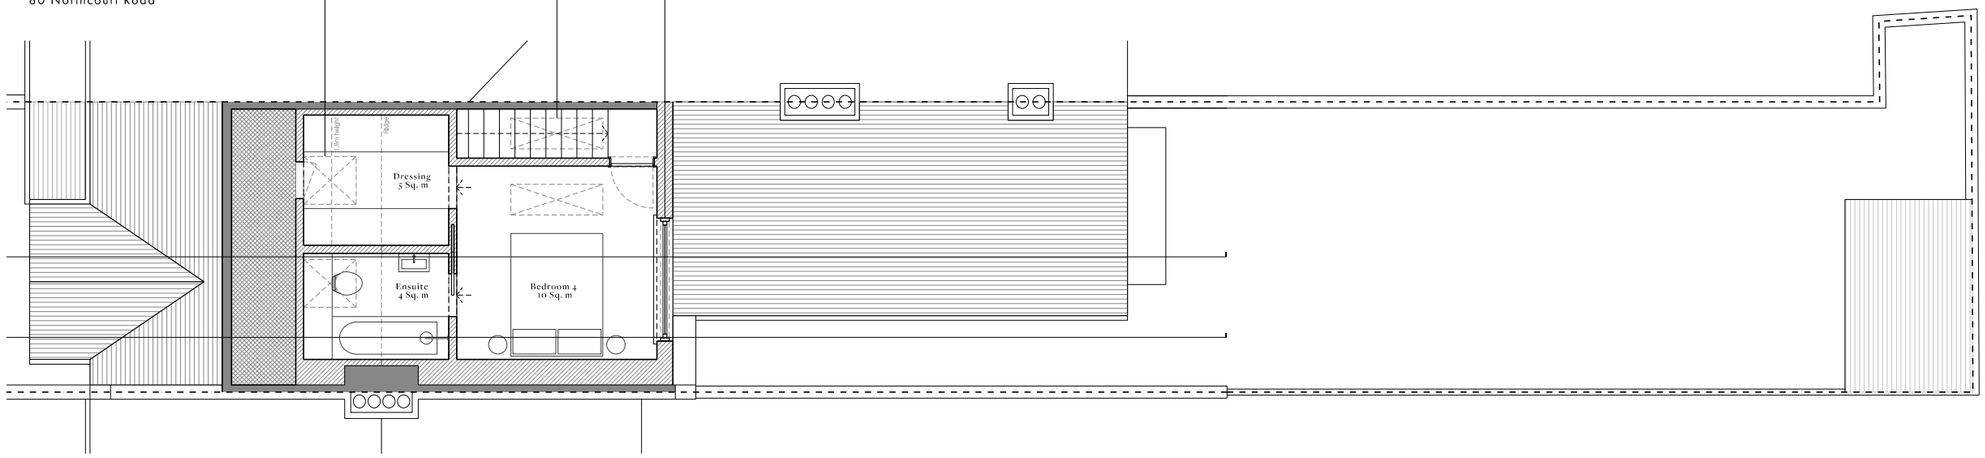

76 Northcourt Road

Notes.

Do not scale from this drawing.

Verify all dimensions on site.

Demolition to be approved by a Structural Engineer prior to commencement.

For purpose as per the status of the drawing only - not for Construction.

Re-routing of existing and running of new pipe work and drainage to be to contractor's design.

All works to be in accordance with current Building Regulations and Structural Engineer's information.

Copyright © Studio Werc Limited trading as 'Studio Werc Architects'.

Studio Werc Limited is a company registered in England and Wales. Registered number: 10626410

Rev. B. 06.09.23	Dormer Side Elevations.
Rev. A. 01.09.23	Amendments to meet planning validation criteria.

Studio Werc Architects

studiowerc.com

info@studiowerc.com

Project.	78 Northcourt Road, Worthing, BN14 7DT
Title.	Second Floor Plan
Number.	23044_P1_12
Status.	Proposed
Scale.	1:100

0m 1m 2m 5m