
ADUR & WORTHING
PLANNING SERVICES
PLAN AWDM/0230/12
DATE VALID 01 MAR 2012

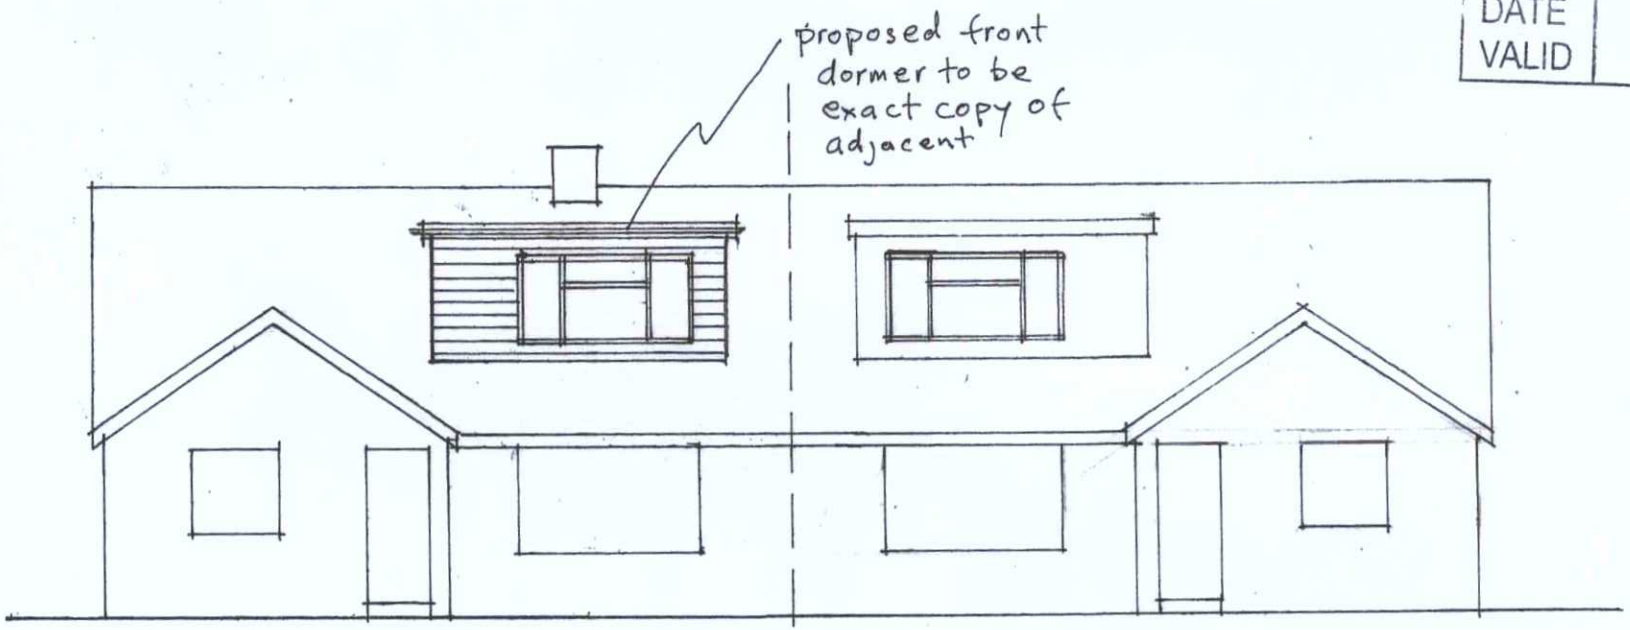

FRONT ELEVATION

Scale 1:100