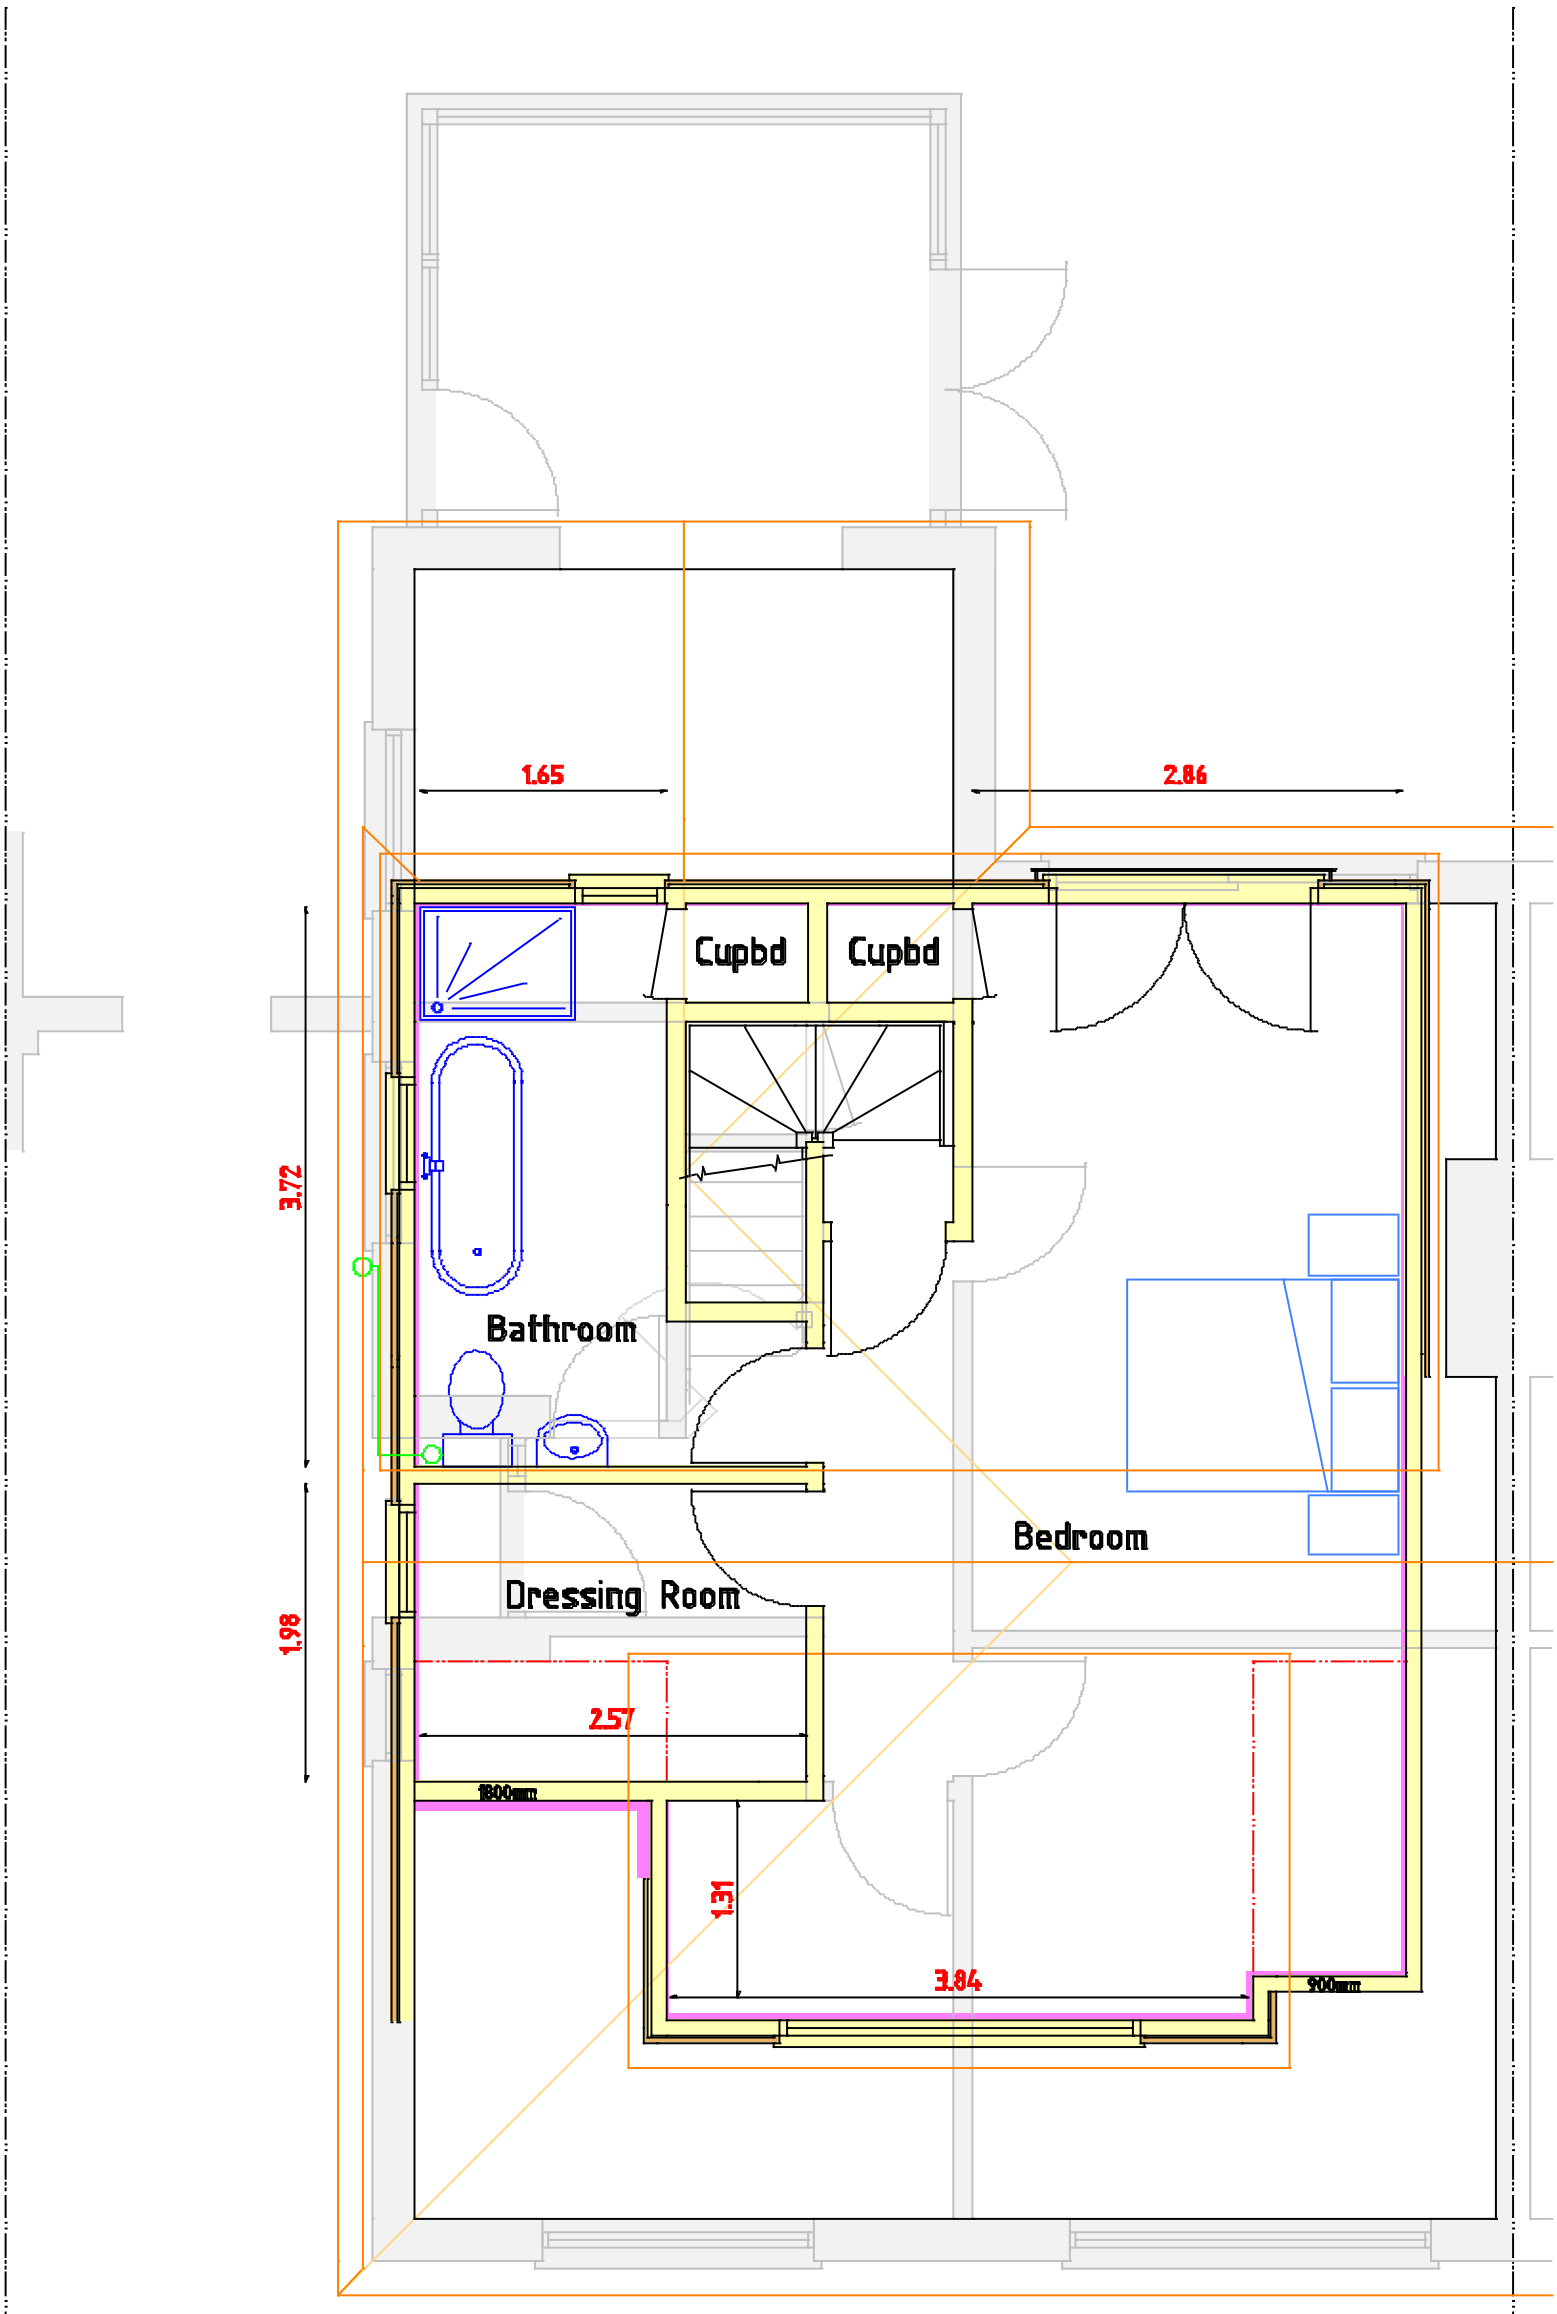


2340mm (Ceiling height)

N

Proposed First Floor

0 1m 2m 3m

Scale 1 : 50

PROJECT
Proposed loft conversion with front and rear dormers at 22 Southview Close, Shoreham. BN43 6LJ

CLIENT Mrs S Brown

Scales
1:50, 1:100
1:500, 1:1250

Date
August 2018

Drawn
srb

Revisions
A) Sept 18 Bathroom window position amended

Drawing No 15/18/18 5A