BLOCK PLAN. SCALE 1:500

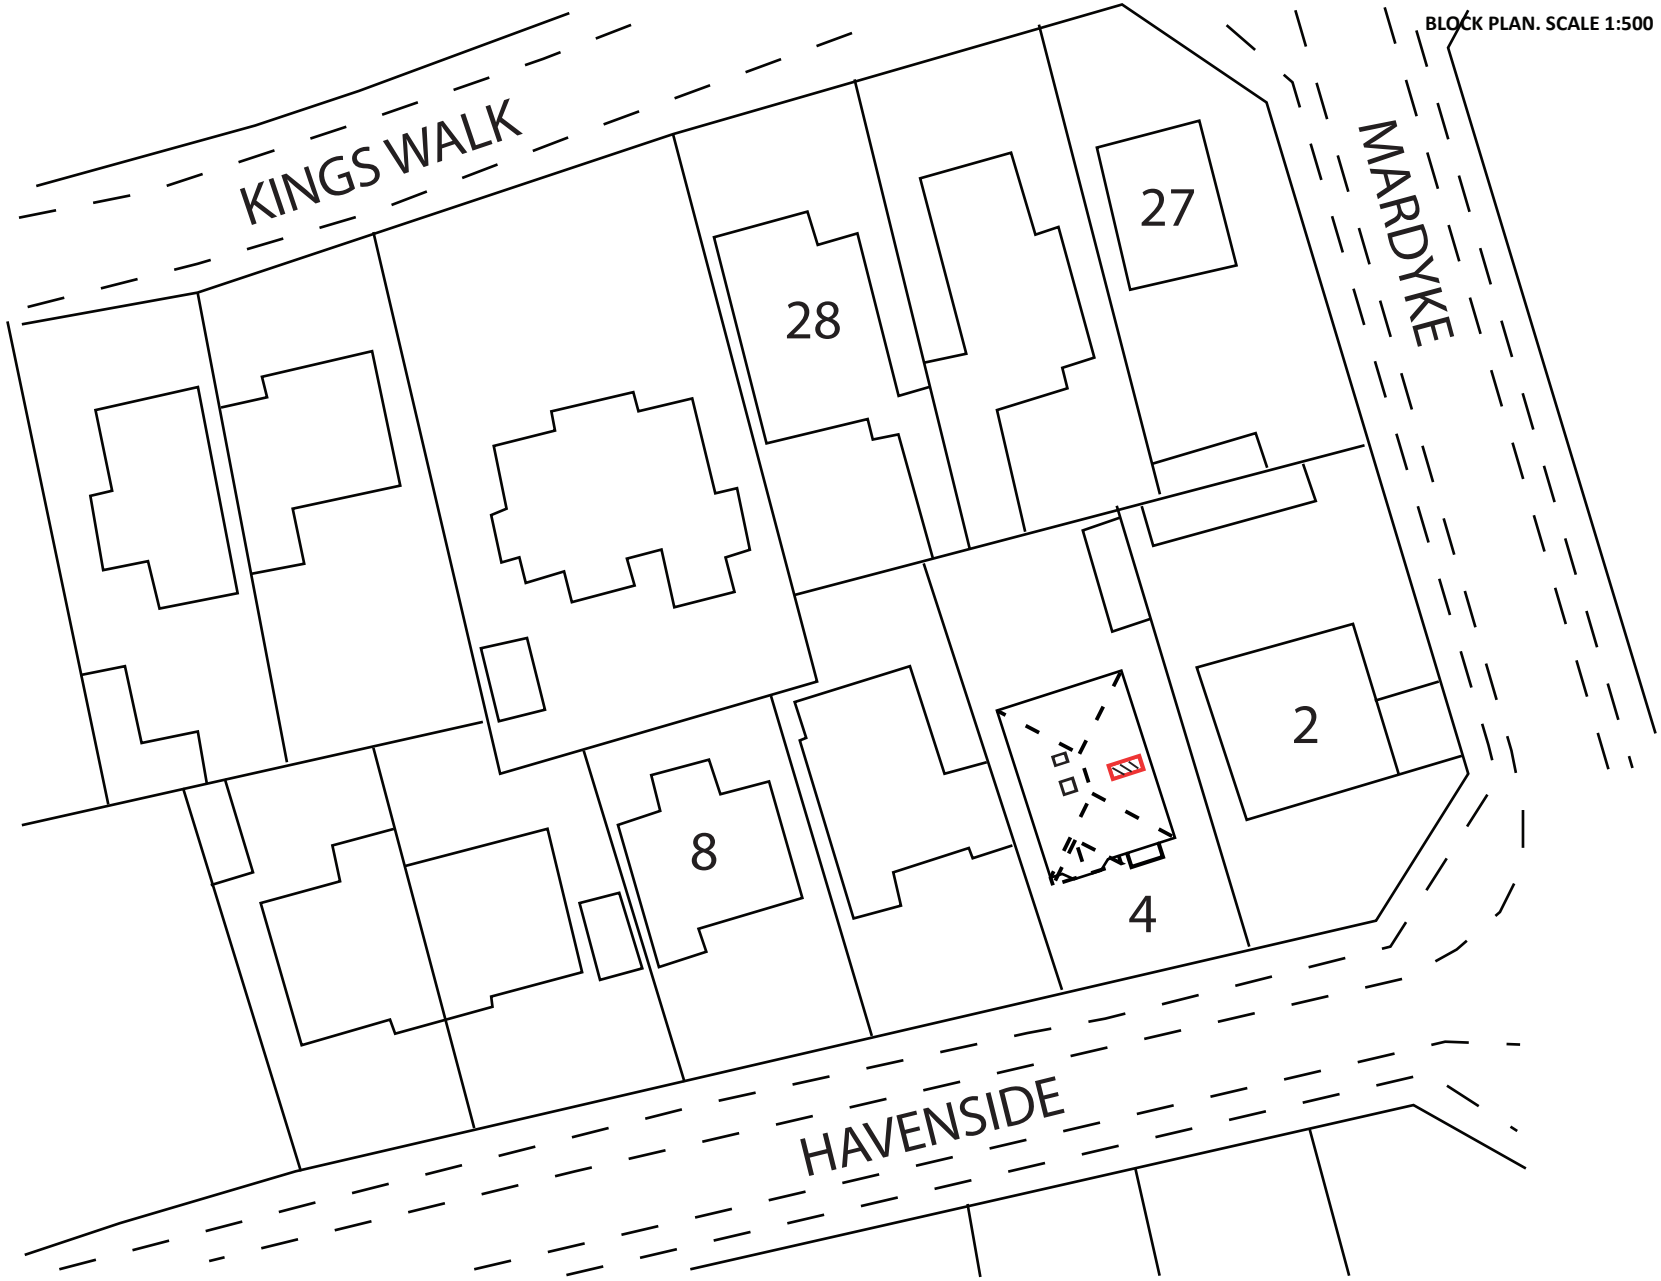

© copyright

ED63 ELEMENTAL DESIGN

elementaldesign63@gmail.com
07799 402 870
07754 093 904

4 Havenside, Shoreham-by-Sea				Drawing Title: Velux window Juliet balcony to west side of roof		1:500 Scale Bar: 5m 10m 15m 20m
BLOCK PLAN	SCALE	1:500	A4	Drawing No.-4H.BP	Rev:	Drawn by - A.Ramus / Date: 18-06-2020