
This drawing is copyright and may not be copied or reproduced without the written consent of Finola Brady Architectural Services.

The contractor is responsible for setting out and must check all levels and dimensions prior to work being put in hand.


This drawing should not be scaled. Only written dimensions are to be taken in respect of this project.

The designer is to be immediately notified of any suspect omissions or discrepancies.


0 1 2 3 4 5 6 7 8 9 10
METRES 1:100 Scale Bar

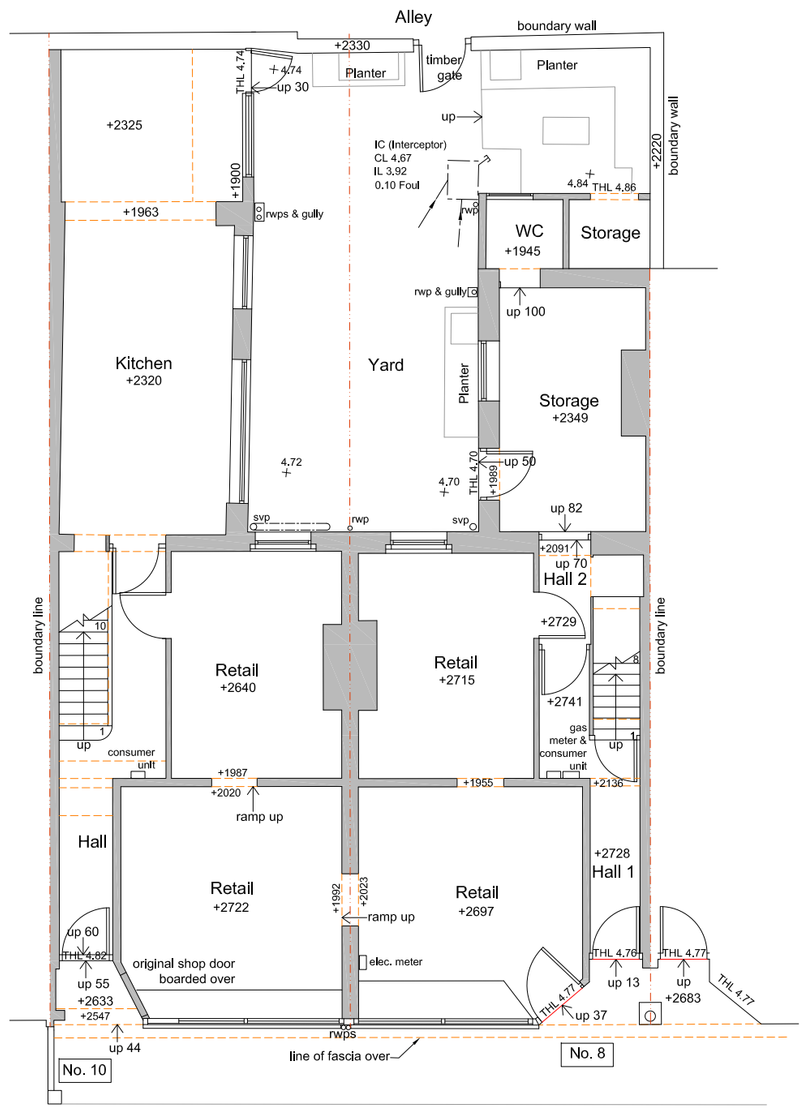


Existing Site Plan & Ground-Floor Plan @ 1 : 100

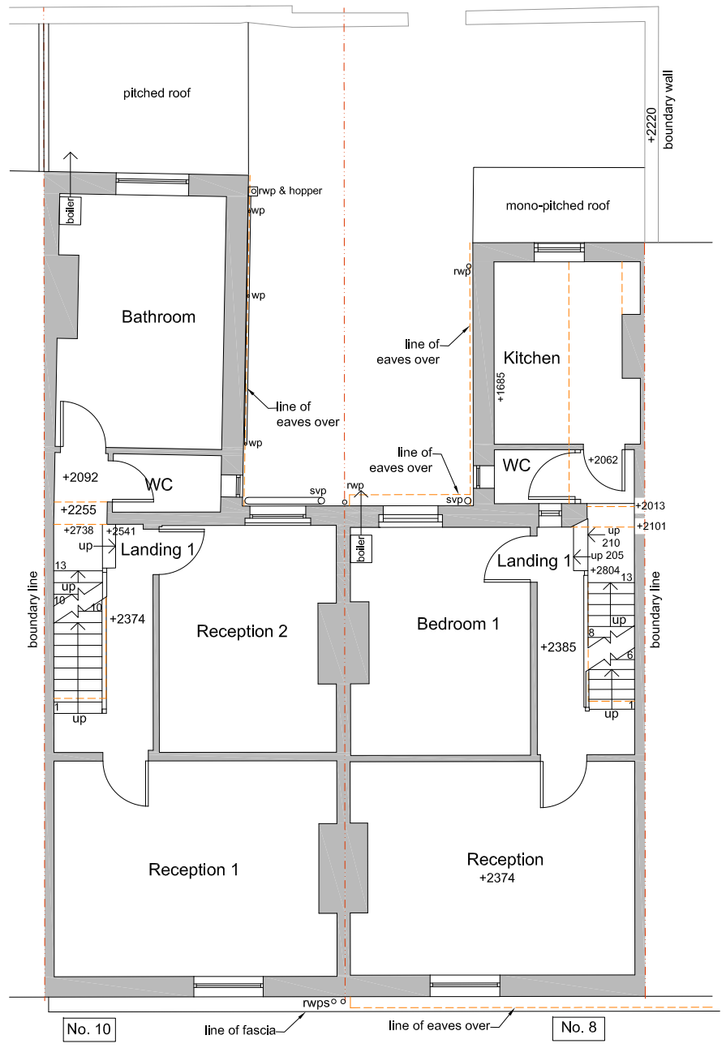


Existing First-Floor Plan @ 1 : 100

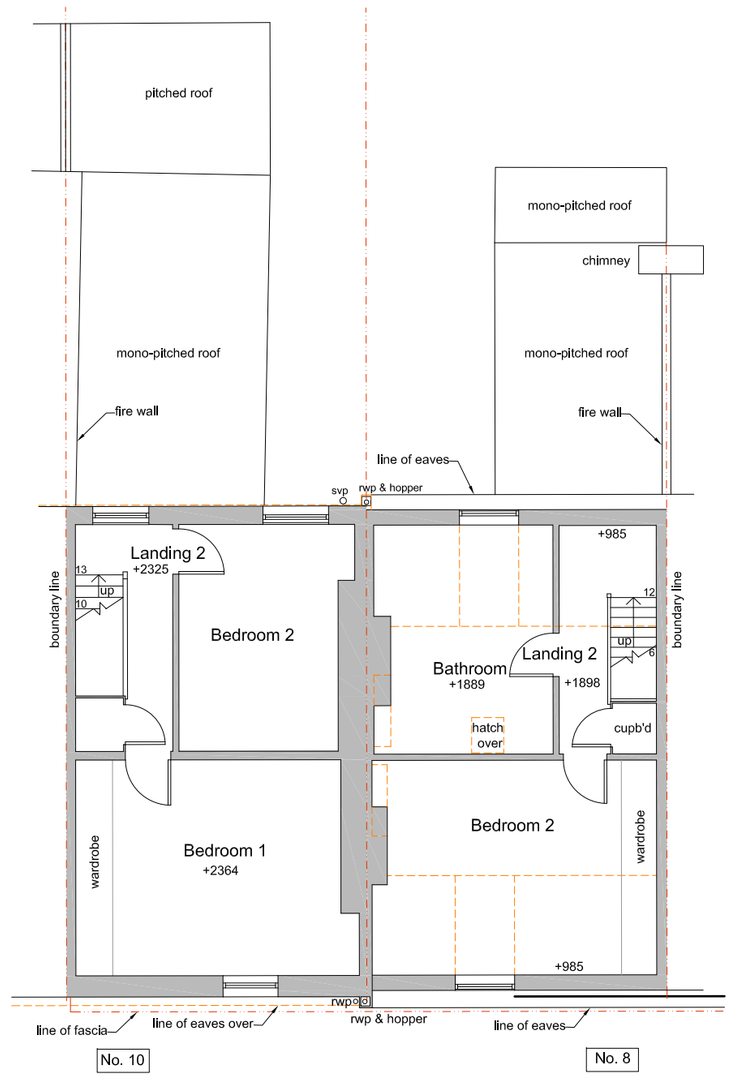


Existing Second-Floor Plan @ 1 : 100

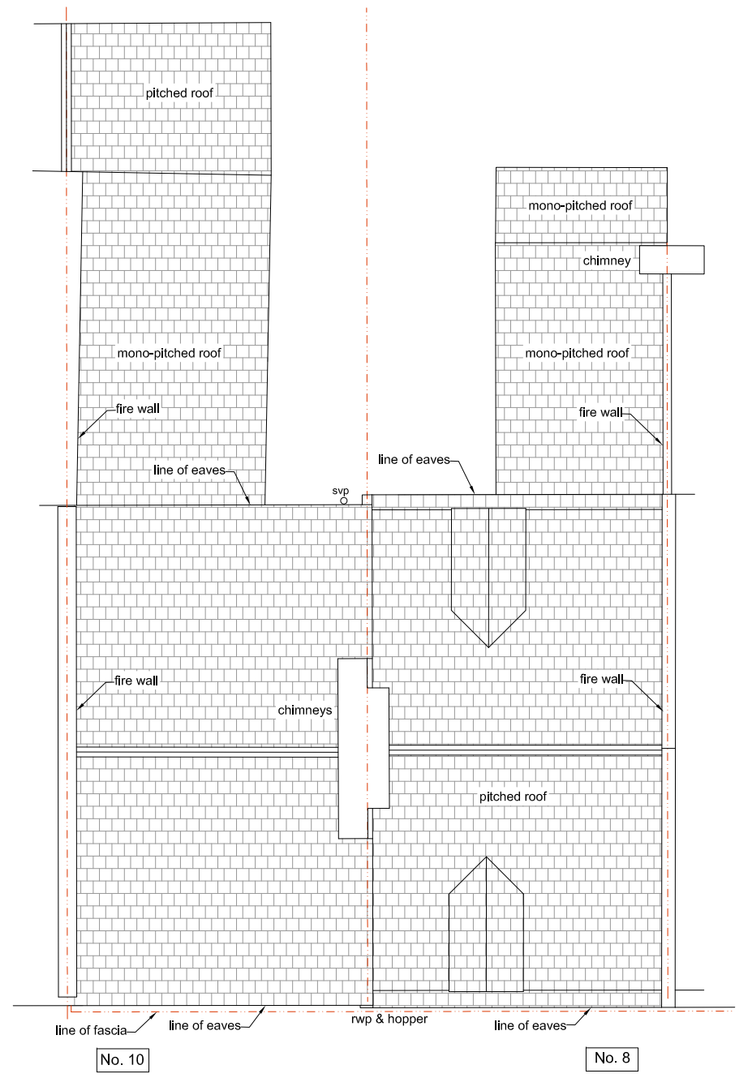

Existing Roof Plan @ 1 : 100

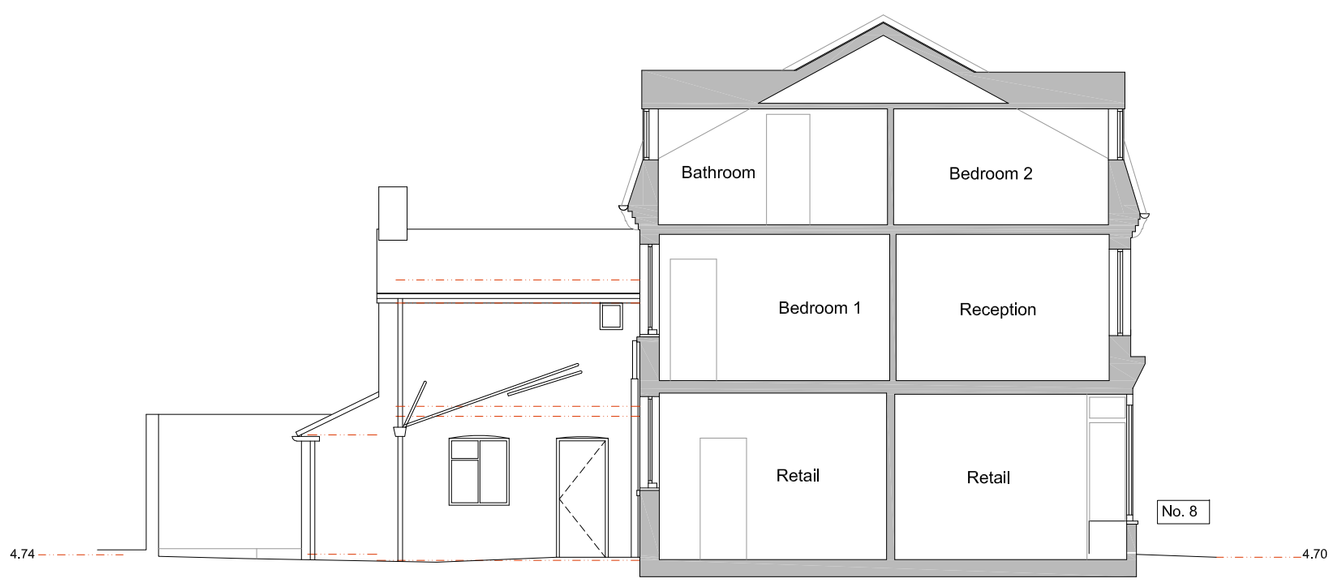

Existing Cross Section / Side Elevation to No. 8 @ 1 : 100

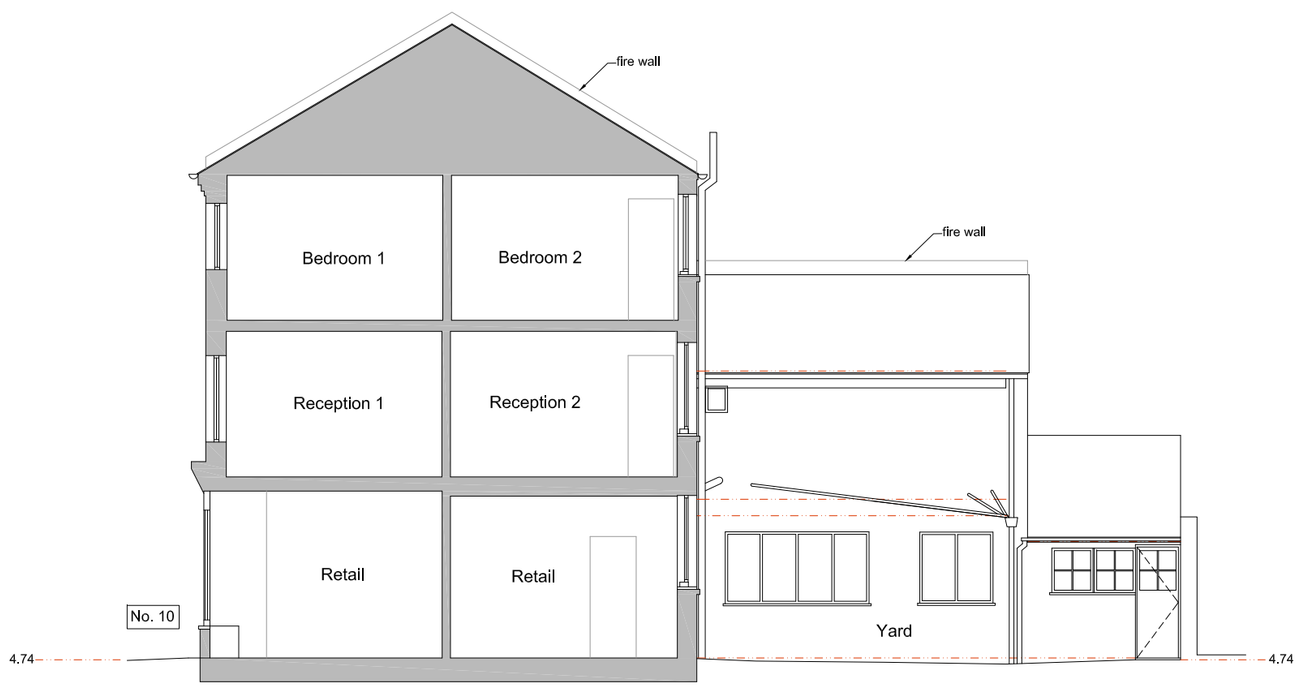

Existing Cross Section / Side Elevation to No. 10 @ 1 : 100

.

	Finola Brady Architectural Services TEL 07960 235756 www.fbarchitectural.co.uk
Site Location :	8 - 10 Gratwicke Road, Worthing, BN11 4BH
Project Name :	External and Internal Alterations
Drawing Name :	Existing Plans and Sections / Side Elevations
Drawing No:	FB23-0703 EX02 Scale : 1 : 100 @ A2
Date :	13th September 2023