

Existing Front Elevation @ 1 : 100




Existing Rear Elevation @ 1 : 100

This drawing is copyright and may not be copied or reproduced without the written consent of Finola Brady Architectural Services.

The contractor is responsible for setting out and must check all levels and dimensions prior to work being put in hand.

This drawing should not be scaled. Only written dimensions are to be taken in respect of this project.

The designer is to be immediately notified of any suspect omissions or discrepancies.

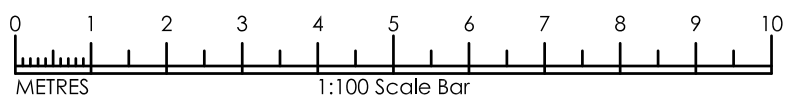

.

FINOLA BRADY ARCHITECTURAL SERVICES

Finola Brady
Architectural Services
TEL 07960 235756 www.fbarchitectural.co.uk

Site Location :	8 - 10 Gratwicke Road, Worthing, BN11 4BH	
Project Name :	External and Internal Alterations	
Drawing Name :	Existing Front and Rear Elevations	
Drawing No:	FB23-0703 EX03	Scale : 1 : 100 @ A3
Date :	13th September 2023	