
This drawing is copyright and may not be copied or reproduced without the written consent of Finola Brady Architectural Services.


The contractor is responsible for setting out and must check all levels and dimensions prior to work being put in hand.

This drawing should not be scaled. Only written dimensions are to be taken in respect of this project.


The designer is to be immediately notified of any suspect omissions or discrepancies.

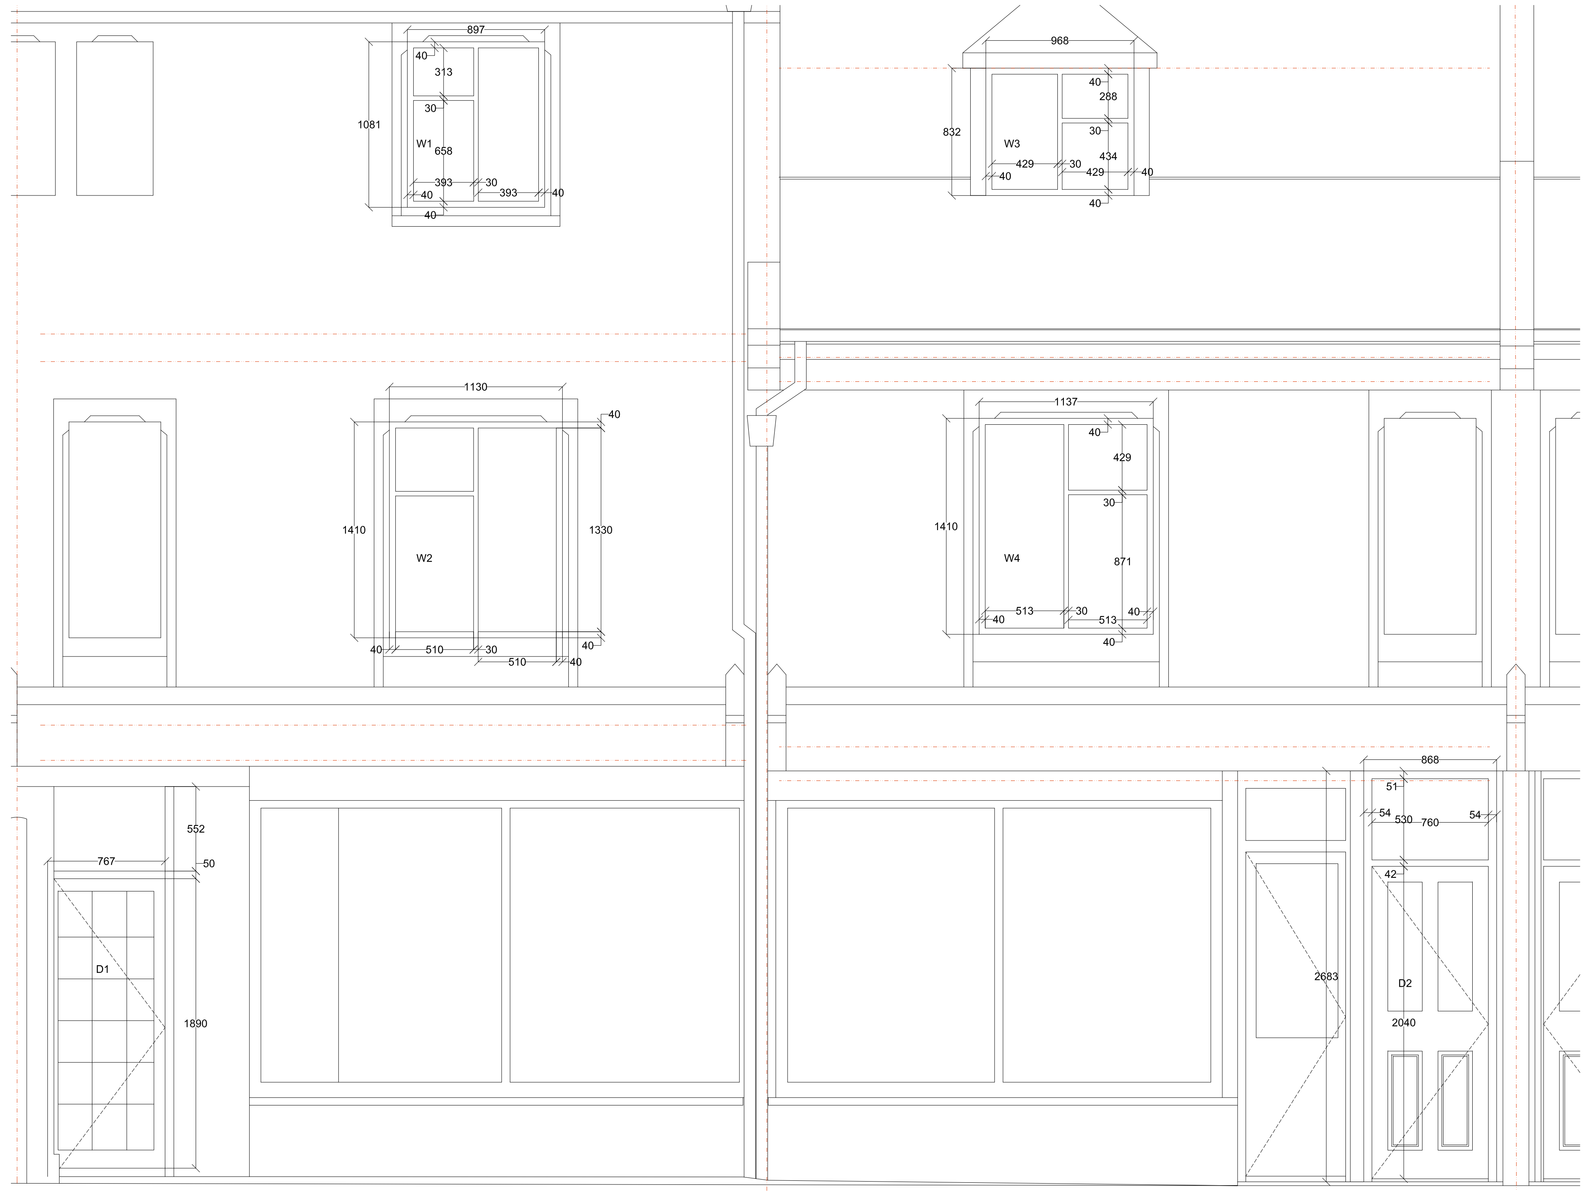


Existing Front Elevation Window and Door Dimensions @ 1 : 20

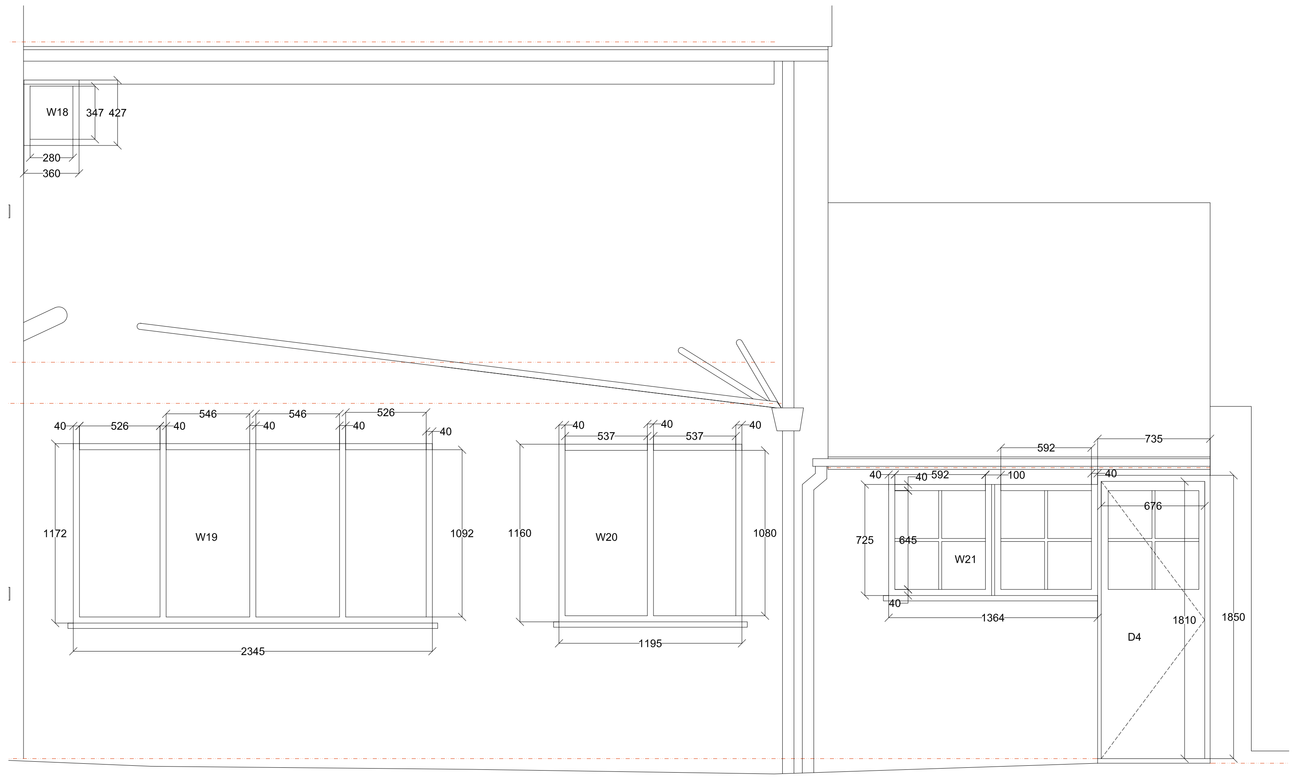


Existing Side South Elevation Window and Door Dimensions @ 1 : 20

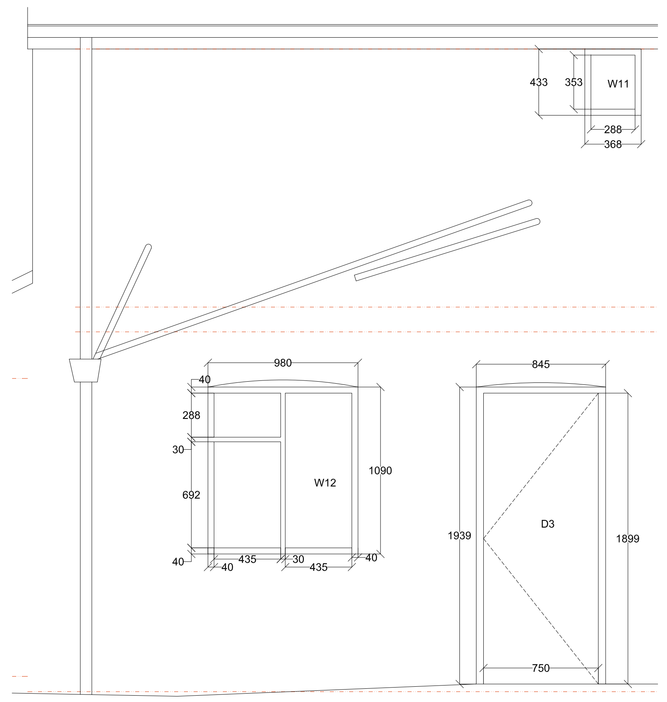



Existing Side North Elevation Window and Dimensions @ 1 : 20

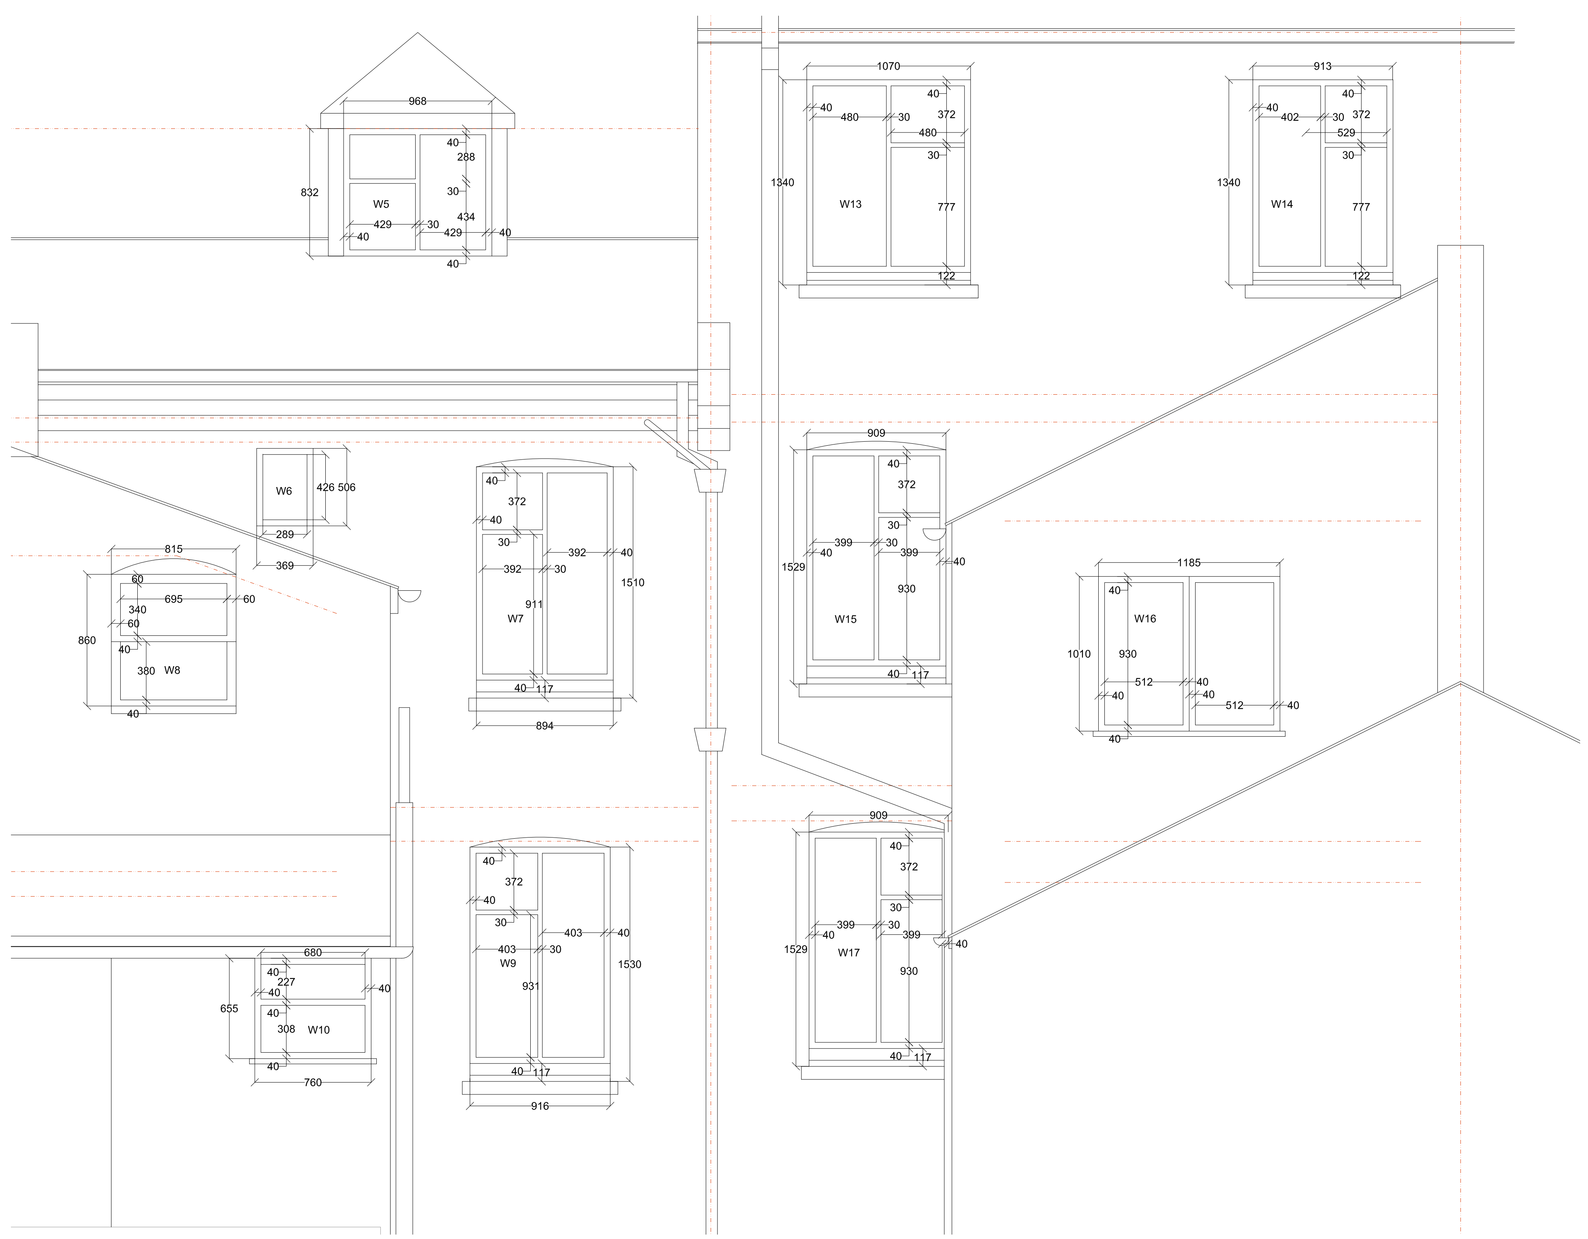


Existing Rear Elevation Window Dimensions @ 1 : 20

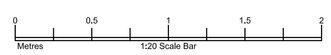

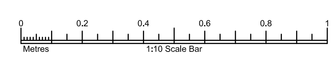


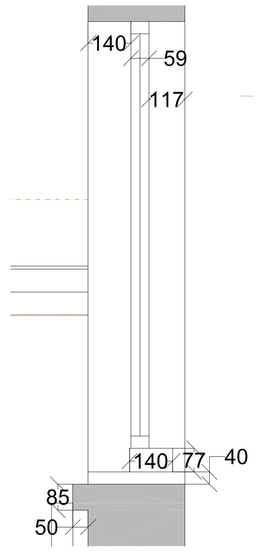


Existing Rear Elevation Casement Window Section @ 1 : 10

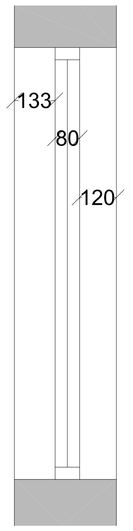

Existing Front Elevation Casement Window Section @ 1 : 10

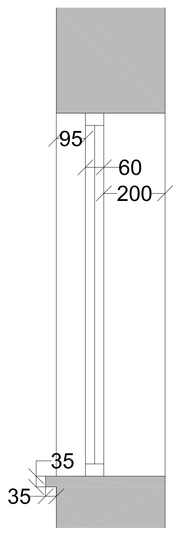

Existing Rear & Side Elevation Casement Typical Window Section @ 1 : 10

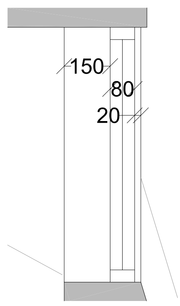

Existing Dormer Casement Window Section @ 1 : 10

Finola Brady
Architectural Services
TEL 07960 235756 www.fbarchitectural.co.uk

Site Location :	8 - 10 Gratwicke Road, Worthing, BN11 4BH
Project Name :	External and Internal Alterations
Drawing Name :	Existing Window Details
Drawing No:	FB23-0703 EX04 Scales : 1 : 20 , 1 : 10 @ A0
Date :	21st September 2023