This drawing is copyright and may not be copied or reproduced without the written consent of Finola Brady Architectural Services.

The contractor is responsible for setting out and must check all levels and dimensions prior to work being put in hand.


This drawing should not be scaled. Only written dimensions are to be taken in respect of this project.

The designer is to be immediately notified of any suspect omissions or discrepancies.


0 1 2 3 4 5 6 7 8 9 10
METRES 1:100 Scale Bar

Indicates demolished construction


Indicates new construction

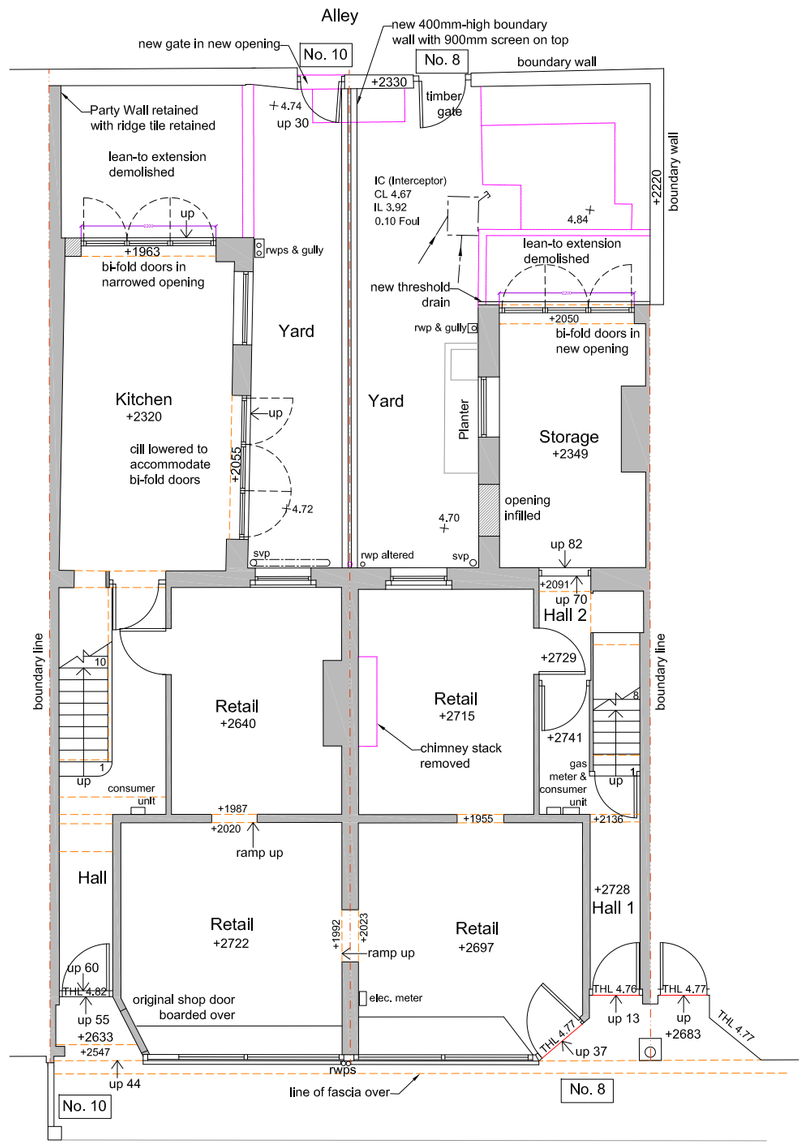


Proposed Site Plan & Ground-Floor Plan @ 1 : 100

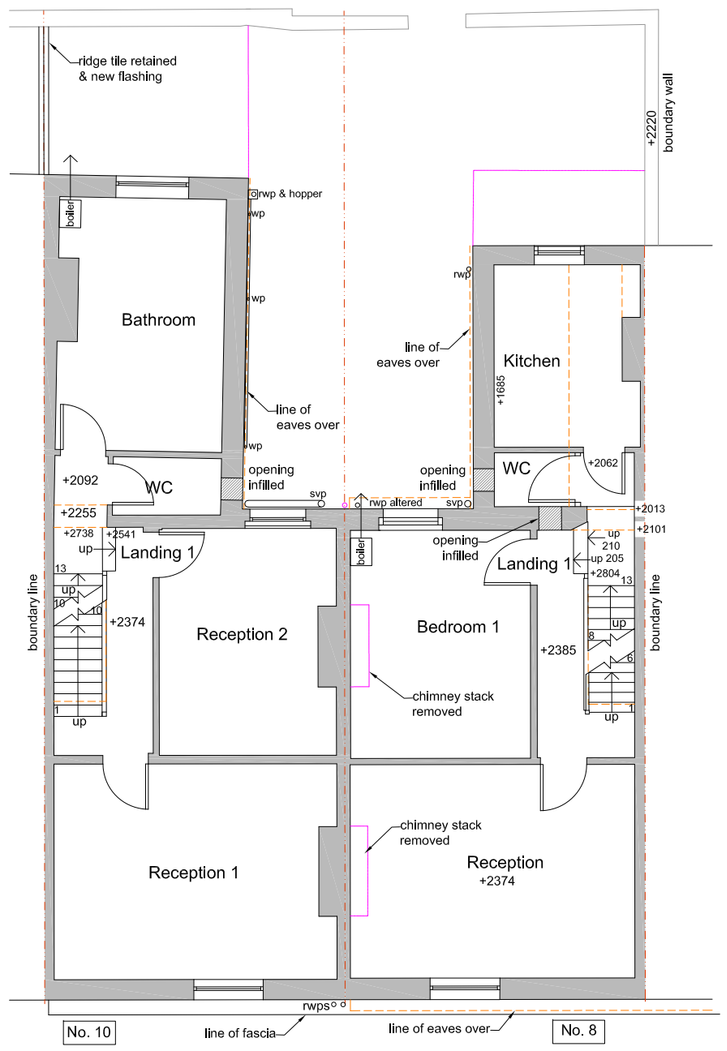


Proposed First-Floor Plan @ 1 : 100

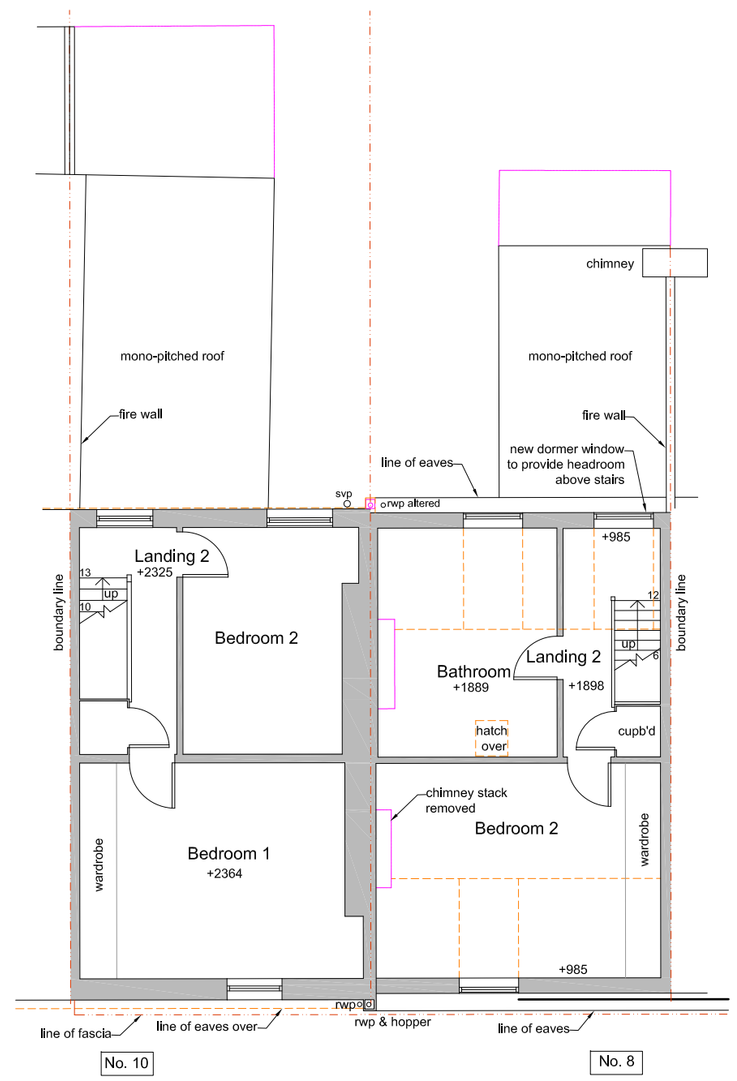


Proposed Second-Floor Plan @ 1 : 100

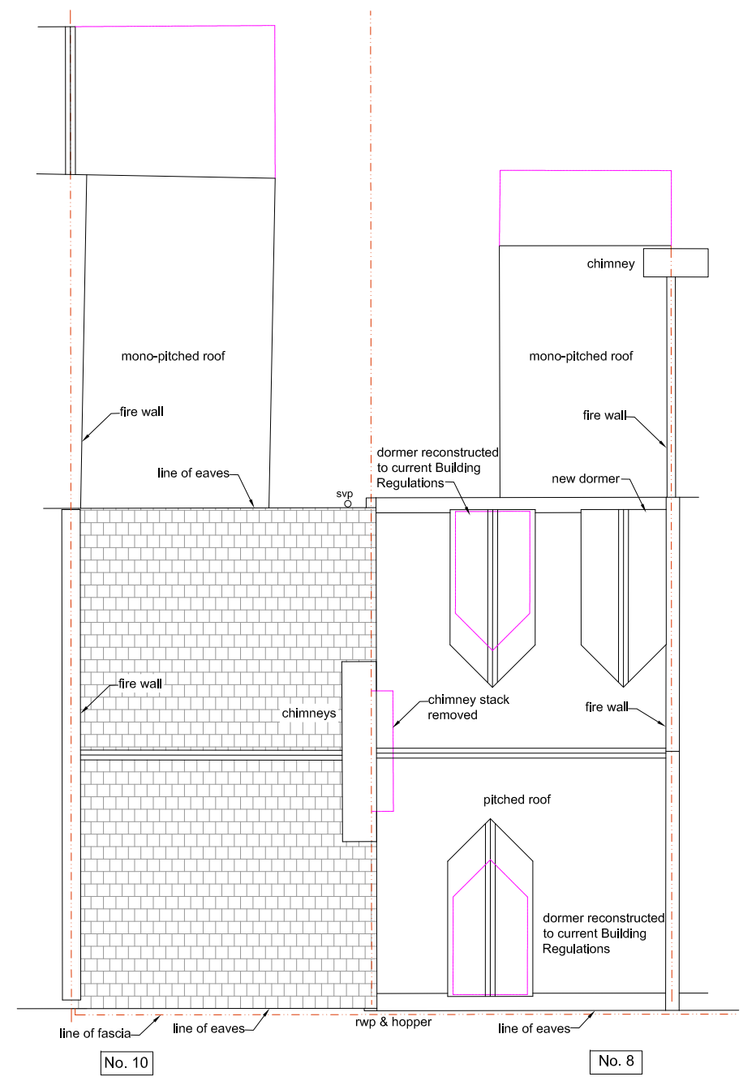

Proposed Roof Plan @ 1 : 100

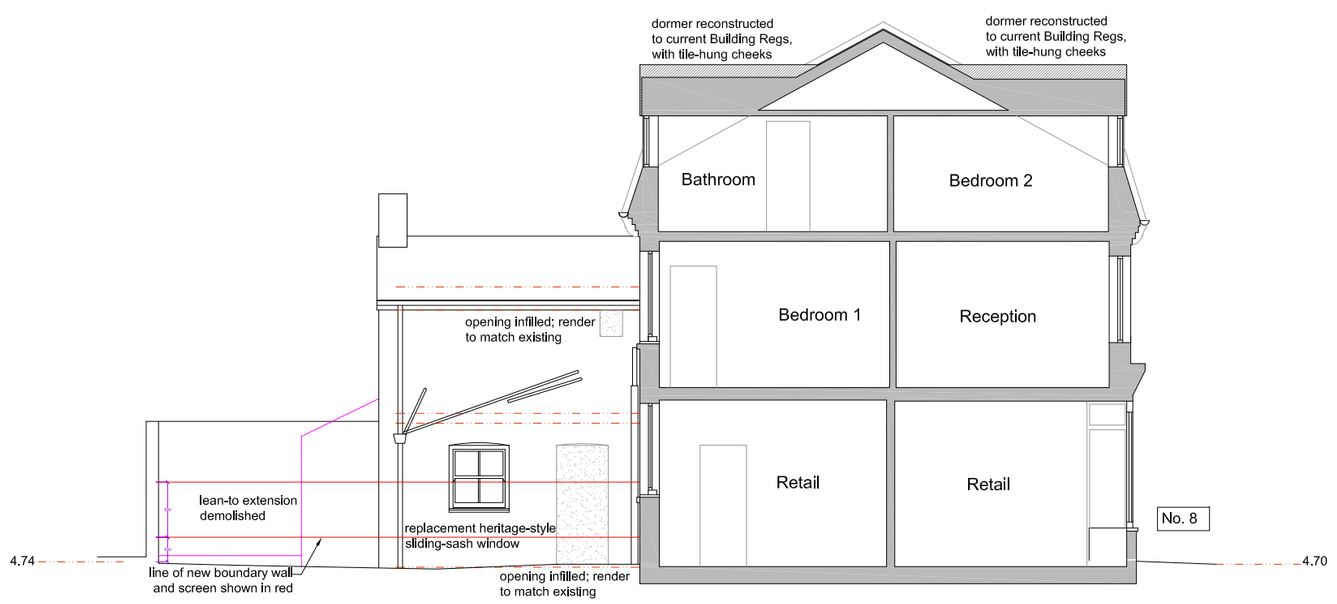

Proposed Cross Section / Side Elevation to No. 8 @ 1 : 100

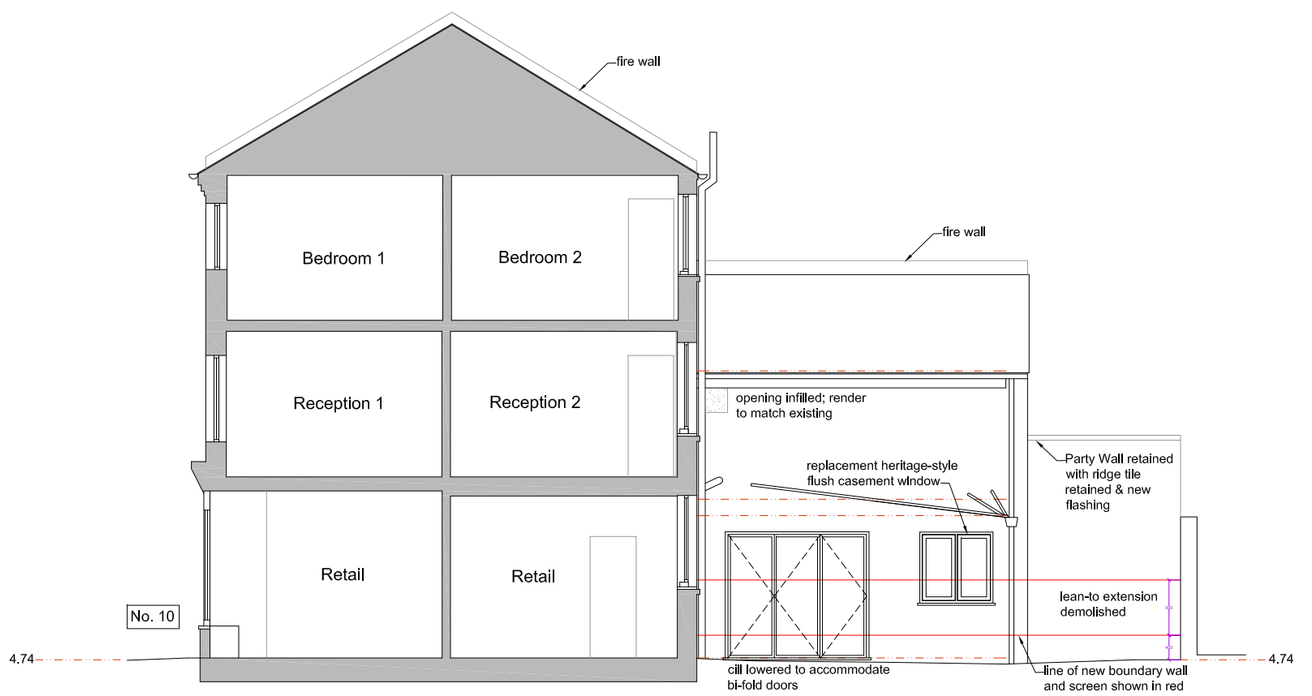

Proposed Cross Section / Side Elevation to No. 10 @ 1 : 100

FINOLA BRADY ARCHITECTURAL SERVICES

Finola Brady
Architectural Services
TEL 07960 235756 www.fbarchitectural.co.uk

Site Location :	8 - 10 Gratwicke Road, Worthing, BN11 4BH
Project Name :	External Alterations, New Dormer, Replacement Fenestration
Drawing Name :	Proposed Plans and Sections / Side Elevations for Planning Submission
Drawing No:	FB23-0703 PL02 Scale : 1 : 100 @ A2
Date :	19th September 2023