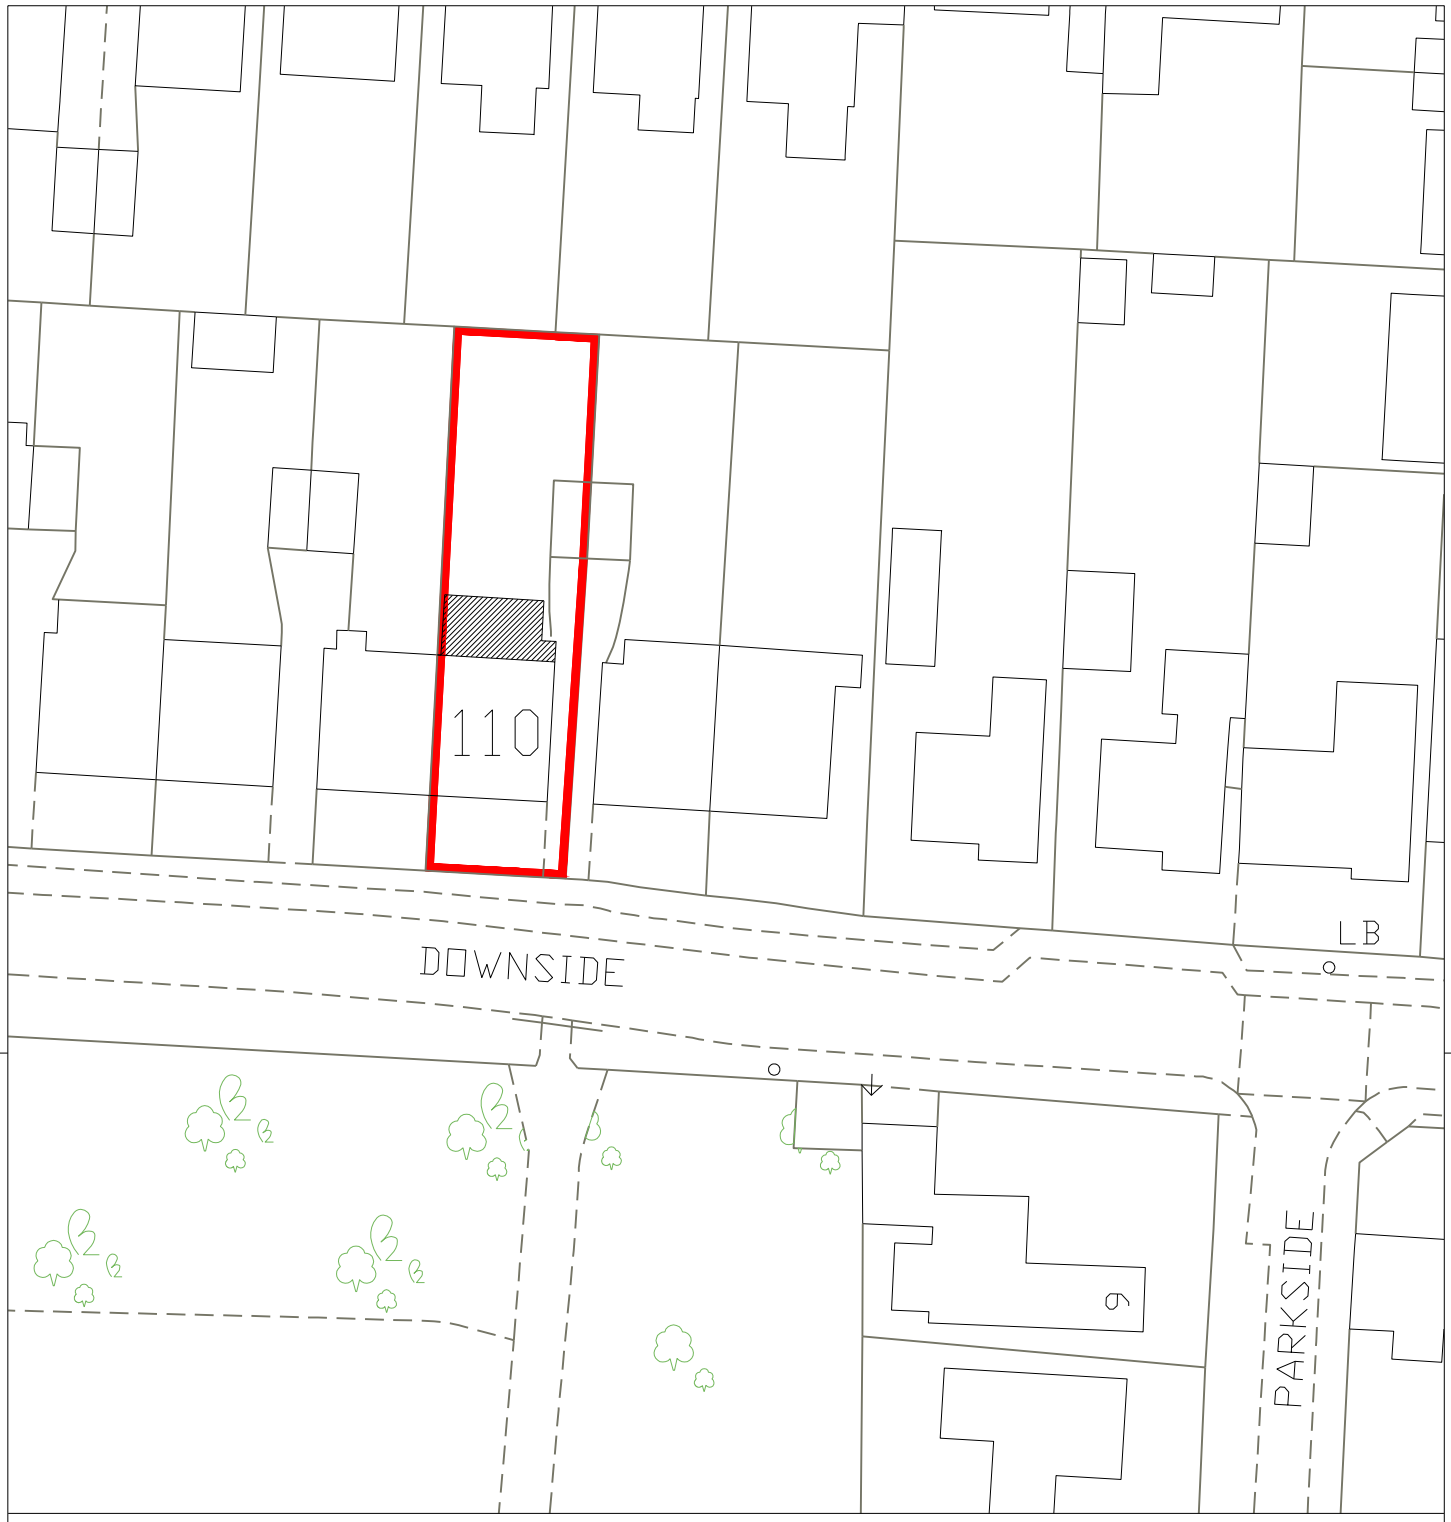

N

20 0 20 Metres

Notes

MARTIN McCURDY ARCHITECTURE
5 Chanctonbury Road, Hove, East Sussex, BN3 6EL
T: 01273 325341 E:martin@mccurdyarchitecture.com
W: www.mccurdyarchitecture.com

Client
Simon & Julia Johnson

Project Title
110 Downside, Shoreham-by-Sea

Drawing Series and Title
Rear extension
Block plan
Householder Planning application

Drawing number
0343-20-17

Scale @ A4
1:500

C:\Users\Martin\Documents\loft&other designwork\110 Downside\CAD Drawings\110 Downside- OS extract V4 Planning App - 22 09 2020.dwg