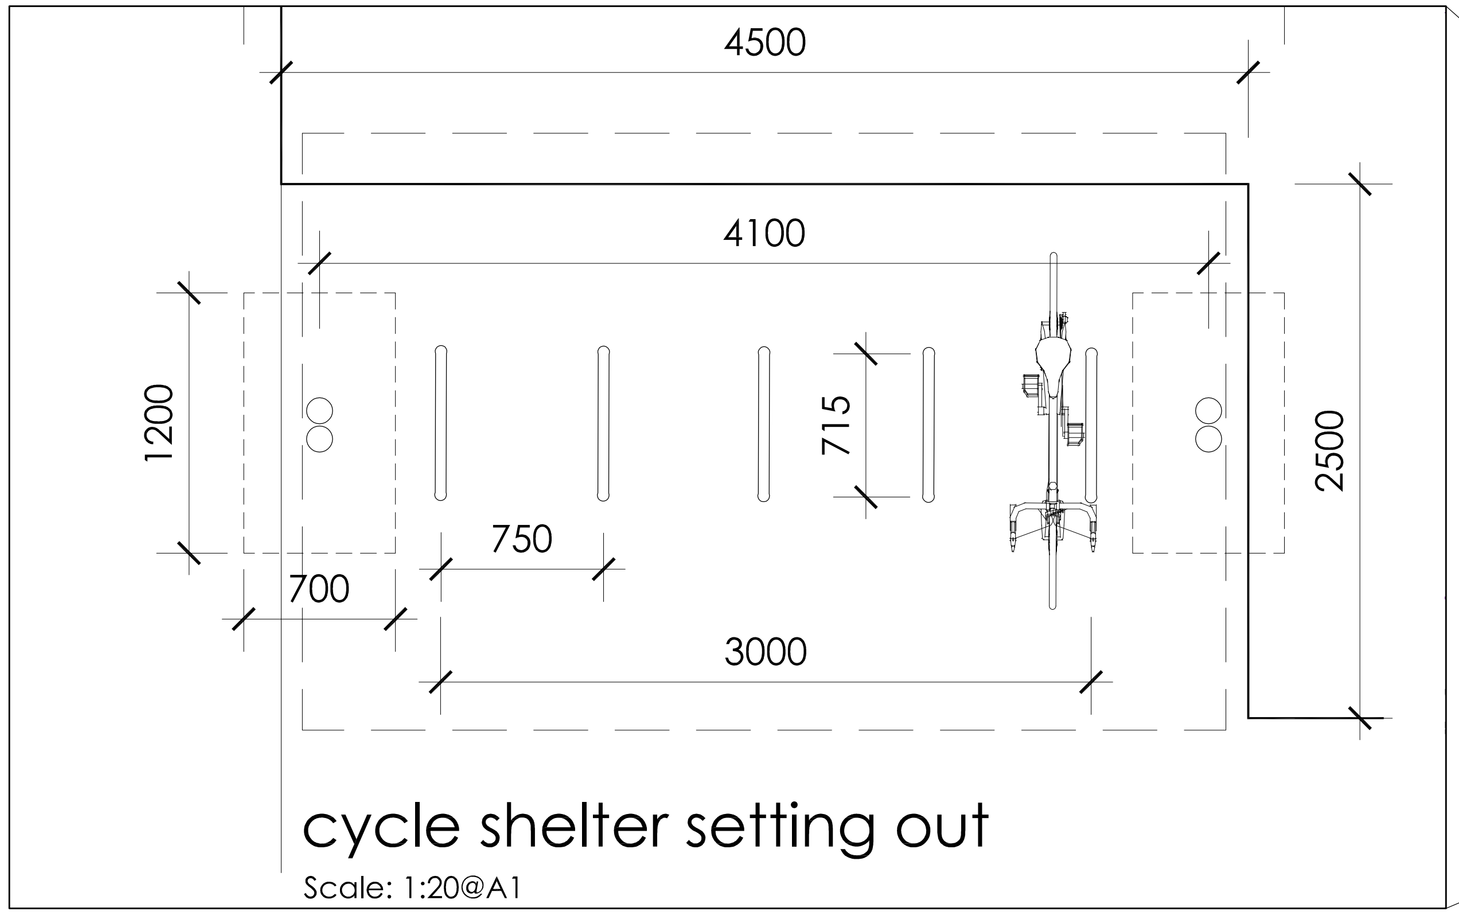

cycle shelter setting out

Scale: 1:20@A1

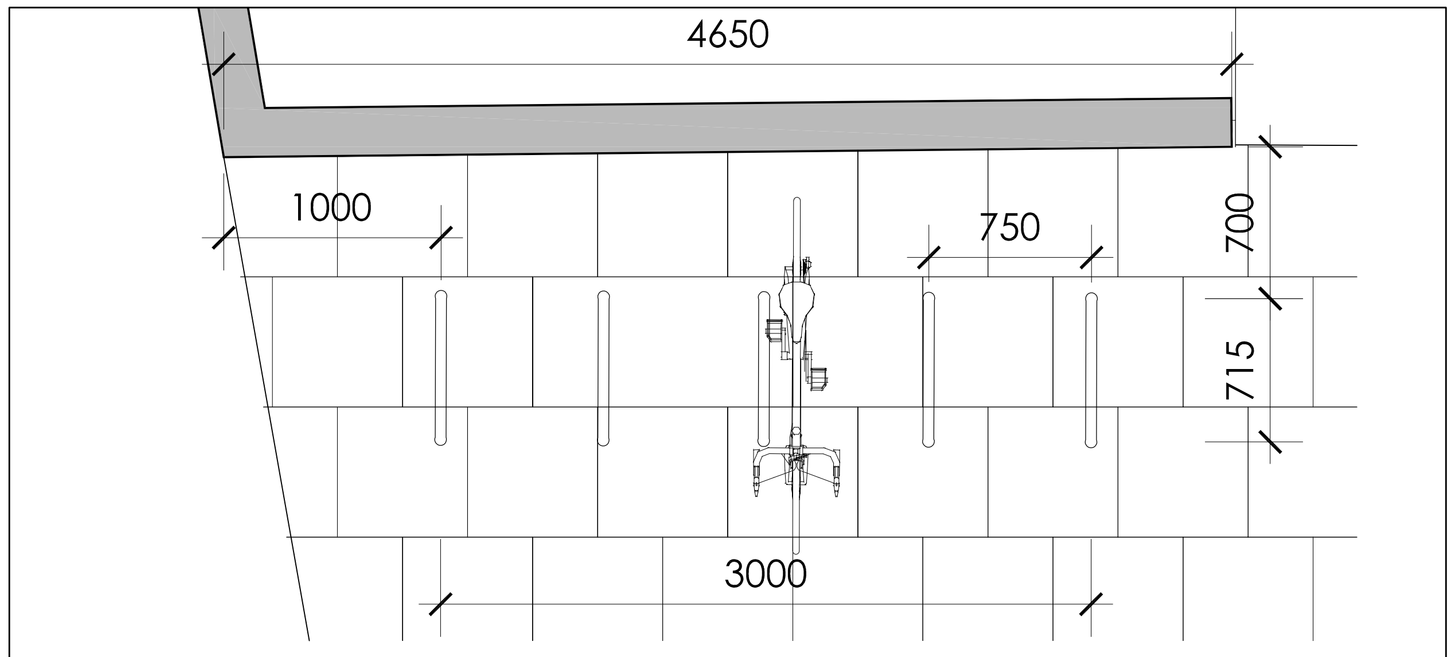

cycle parking setting out

Scale: 1:20@A1

notes

Where applicable this drawing to be read in conjunction with Structural engineers and specialist sub contractors' details, specification and drawings

Do not scale from this drawing

c	external lighting bollard positions revised	c.coulthard 29.06.15
b	alu-drains and setting out added	c.coulthard 23.06.15
a	bin store omitted	c.coulthard 04.06.15
revisions		drawn

construction issue

project

Proposed Alteration & Extension to Shoreham Community Center to provide new Council Chambers for Adur & Worthing District Council

title

Proposed external works plan

scale @ a1	date	drawn
1:100, 1:50@A1	June '15	c.coulthard

job number	drawing number	revision
100296	103	c

SUNNINGHILL

Cornelius House 33 Boltro Road
Haywards Heath W Sx RH16 1BP

enquiries@sunninghill.co.uk

www.sunninghill.co.uk

t 01444 416711 f 01444 458822